ATTACHMENT 2

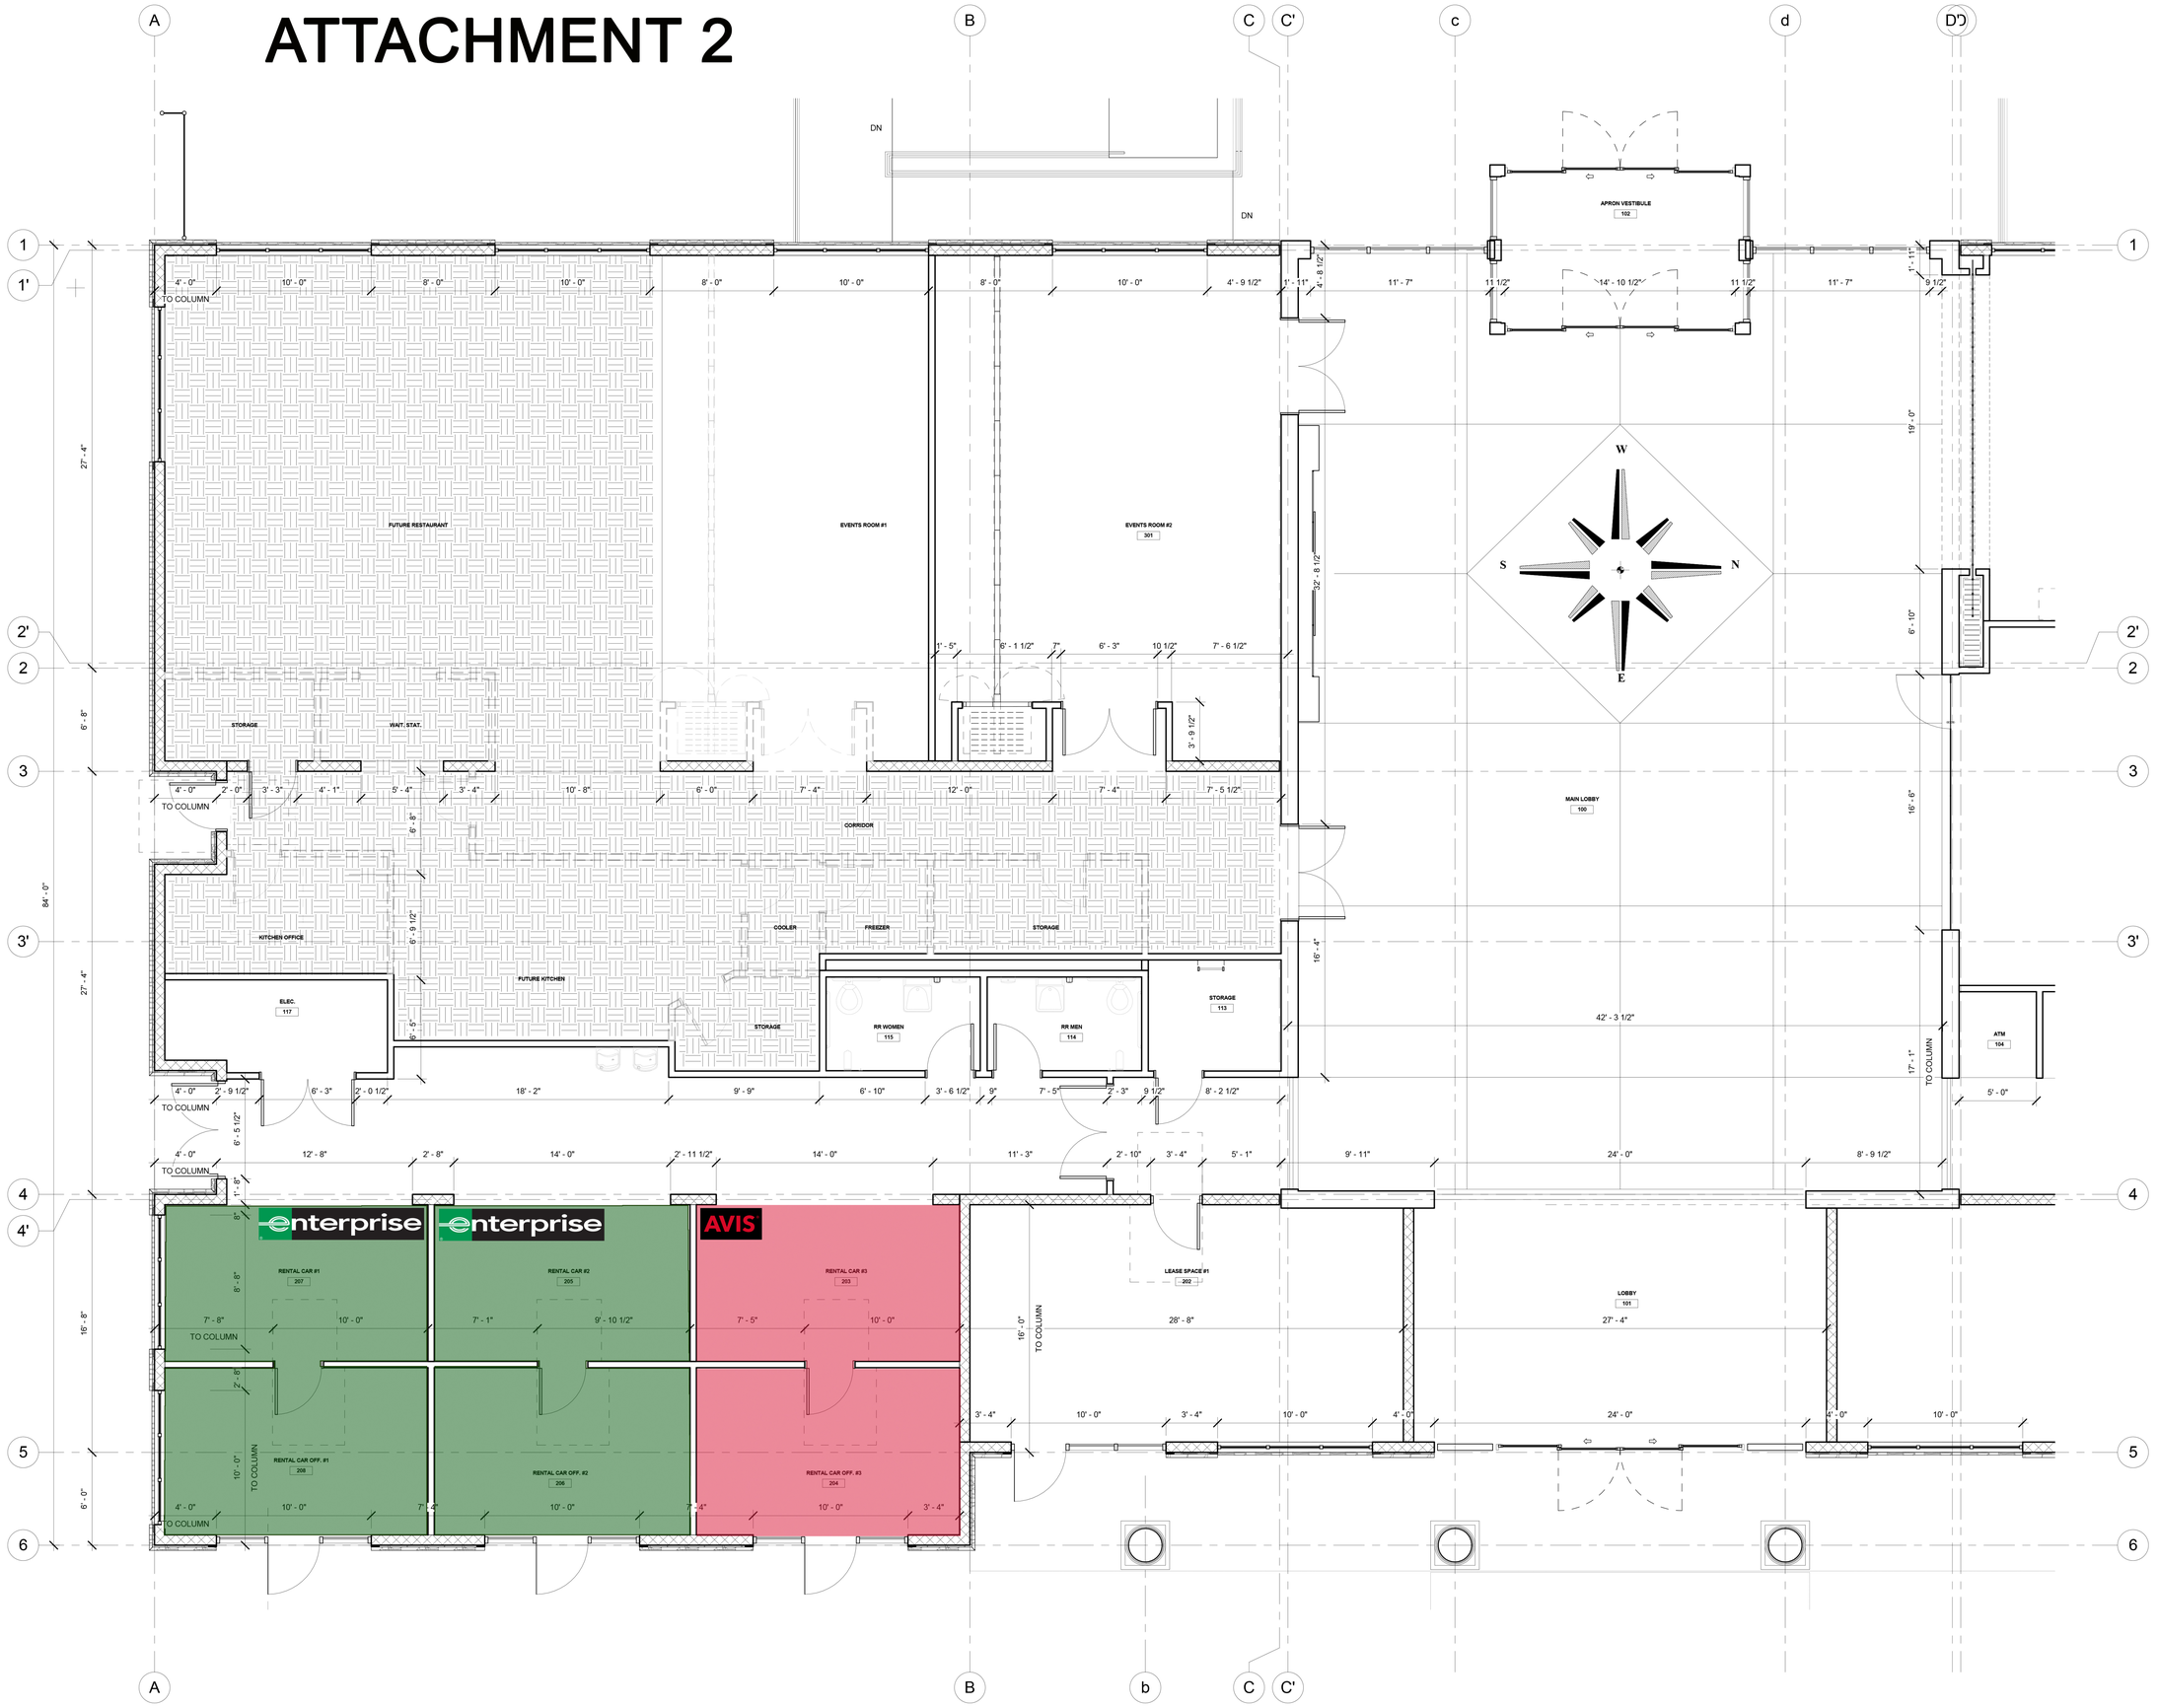

1 Enlarged Floor Plan - Dimension
1/4" = 1'-0"

N

BORRELLI + PARTNERS
ARCHITECTURE PLANNING LANDSCAPE INTERIORS
720 Vassar Street, Orlando Fl. 32804 407.418.1338 :: fax 407.418.1342

CONFIDENTIAL THIS DRAWING IS THE PROPERTY OF BORRELLI + PARTNERS UNLESS OTHERWISE PROVIDED FOR BY CONTRACT. REPRODUCTION OR PUBLICATION OF THIS DRAWING IN WHOLE OR IN PART, AND ANY IDEAS AND DESIGNS SHOWN HEREIN ARE THE PROPERTY OF BORRELLI + PARTNERS AND ARE NOT TO BE USED IN ANY WAY FOR ANY OTHER PARTS EXCEPT AS AGREED TO BY THE ARCHITECT. COPYRIGHT BORRELLI + PARTNERS, AIC ARCHITECTURE PLANNING LANDSCAPE INTERIORS

AR95207

Dan-Michael J Trbovich

LICENSED ARCHITECT
STATE OF FLORIDA

Digitally signed by Dan-Michael J Trbovich
DN: c=US, o=Borrelli and Partners Inc., ou=Borrelli and Partners Inc., cn=Dan-Michael J Trbovich, 0.9.2342.19200300.100.1.1=A0109800000 1F6FCCC2FA800001434
Date: 2018.10.19 13:48:37 -04'00'

DAN-MICHAEL J TRBOVICH

OCALA AIRPORT D/B GENERAL AVIATION TERMINAL BUILDING

CONSULTANTS

SHEET TITLE

ENLARGED FLOOR PLAN - DIMENSION

PROJECT ADDRESS
1770 SW 60TH, OCALA, FL 34474

OWNER NAME AND ADDRESS
OCALA AIRPORT
???

REV.	DESCRIPTION	DATE

PHASE 100% CONSTRUCTION DOCUMENTS

DATE SEPTEMBER 2018

A1.4

P:\Ocala Airport (18-004)\4 - Drawings\A - Active Drawings\1 – B+PLF Local\Ocala Airport DB General Aviation T B_Local_R15(Recovery).rvt

10/19/2018 1:31:15 PM