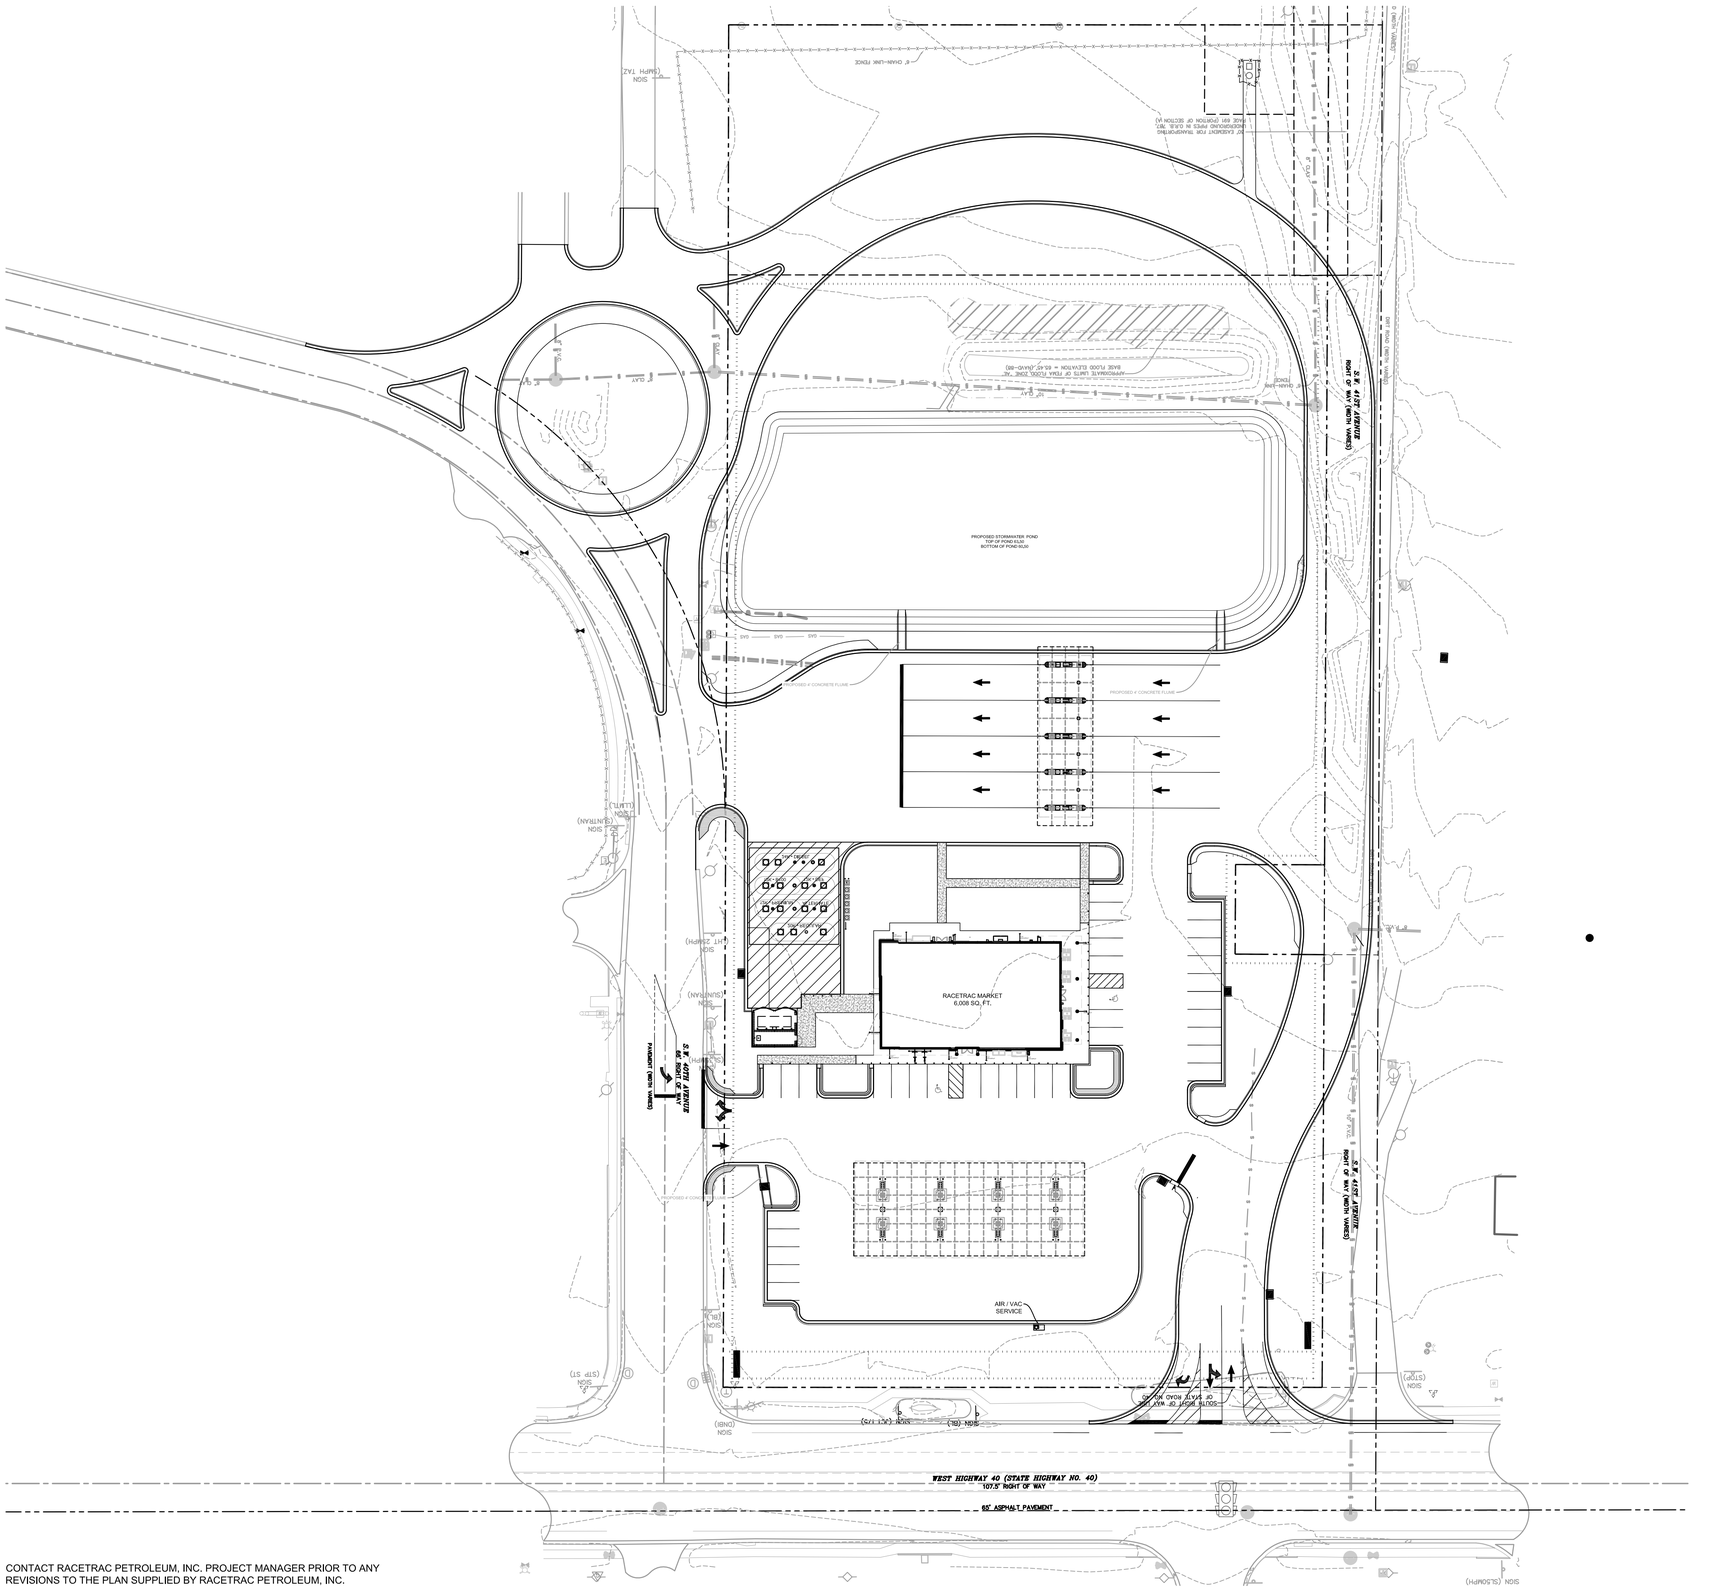

40' SCALE
NAVD 88

0 20 40 80

THIS ITEM HAS BEEN DIGITALLY SIGNED AND SEALED BY BRYAN POTTS ON THE DATE AND TIME SHOWN USING A DIGITAL SIGNATURE. PRINTED COPIES OF THIS DOCUMENT ARE NOT CONSIDERED SIGNED AND SEALED AND THE SIGNATURE MUST BE VERIFIED ON ANY ELECTRONIC COPIES.

CONTACT RACETRAC PETROLEUM, INC. PROJECT MANAGER PRIOR TO ANY REVISIONS TO THE PLAN SUPPLIED BY RACETRAC PETROLEUM, INC.

NO.	REVISIONS	BY	DATE
1	ISSUED FOR PERMITTING	BRP	10/04/24
2			
3			
4			
5			
6			

Sunshine 811

TANNATH DESIGN, INC.
2494 ROSE SPRING DRIVE
ORLANDO, FLORIDA 32825
(407) 982-9878
www.tannathdesign.com
FL. CERT. OF AUTH. #27199

THESE PLANS ARE COPYRIGHTED UNDER FEDERAL COPYRIGHT LAWS. ANY USE OF SAME WITHOUT THE EXPRESSED WRITTEN PERMISSION OF RACETRAC PETROLEUM, INC. IS PROHIBITED.

RaceTrac

RACETRAC PETROLEUM, INC.
200 GALLERIA PARKWAY S.E. SUITE 900
ATLANTA, GA 30339
(770) 431-7600

CONCEPTUAL SITE PLAN
RACETRAC - SILVER SPRINGS

4040 W. SILVER SPRINGS BLVD.
OCALA, FL
MARION COUNTY

DRAWN-BY	CMF
DATE	10/04/24
SCALE	1" = 40'
PROJECT NUMBER: 024-140	
A	0
CONCEPT	VERSION