EXHIBIT D

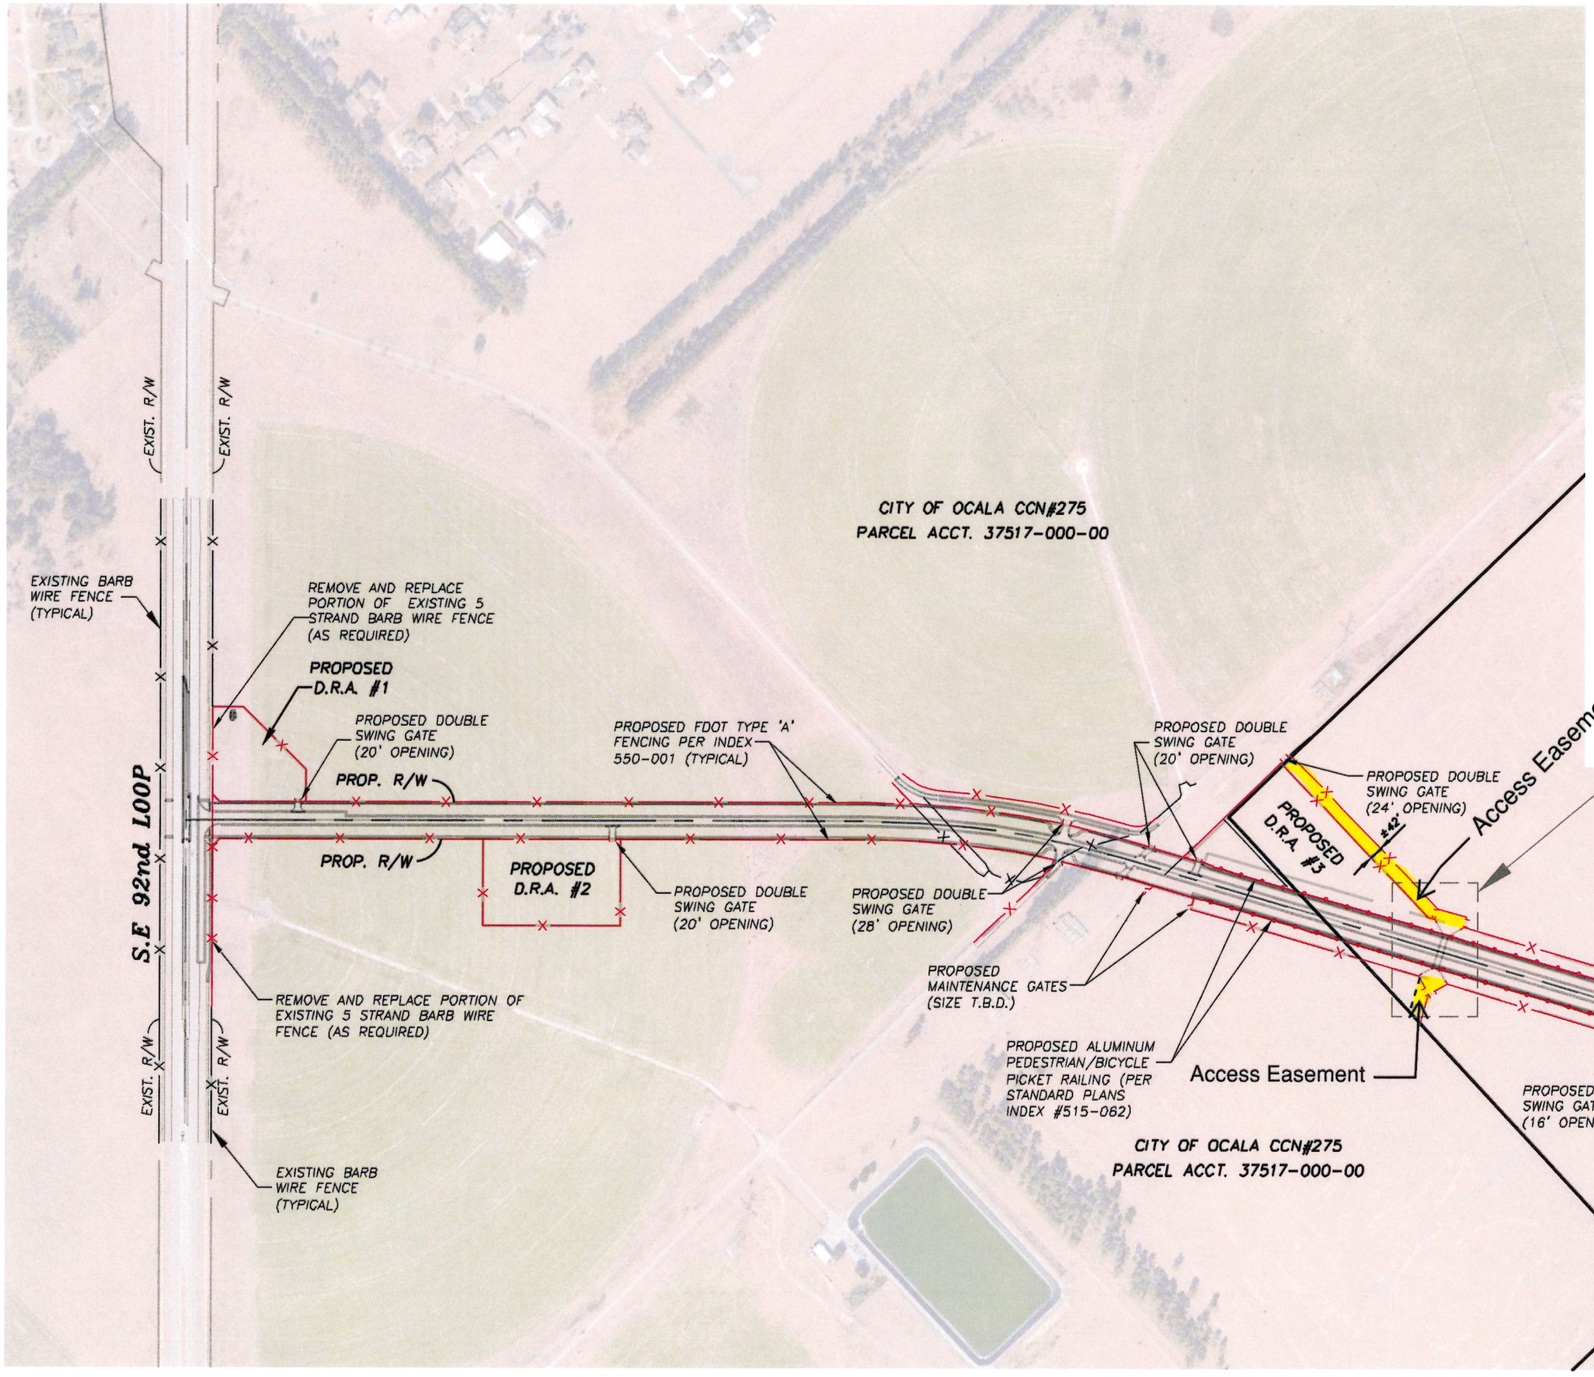

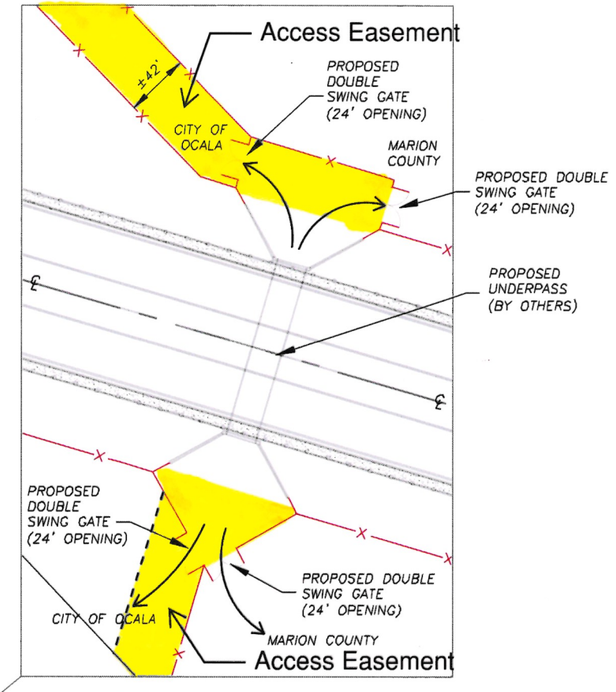

FENCING DETAIL

NOT TO SCALE

BOARD OF COUNTY COMMISSIONERS
MARION COUNTY, FLORIDA

OFFICE OF THE COUNTY ENGINEER
412 SE 25th AVENUE
OCALA, FL 34471

NO	REVISION	DATE
2	PER COUNTY REVIEW	08-29-24
1	ORIGINAL ISSUE	04-17-24

DESIGN: D.D./J.S. | DRAW: J.S./S.U. | CHECK: D.L.D.

SHEET SIZE: 11"X17"
HORIZ. SCALE: 1"= 500'
0' 250' 500' 1,000'

PROPOSED FENCE EXHIBIT w/ACCESS EASEMENT

EMERALD ROAD EXTENSION

MARION COUNTY, FLORIDA

DAVIS DINKINS ENGINEERING, P.A.
CERTIFICATE OF AUTHORIZATION #28150
2201 S.E. 30th AVENUE
SUITE 302-1
OCALA, FL 34471
PHONE: (352) 854-5961

SHEET 1 OF 2

PRELIMINARY
NOT FOR CONSTRUCTION