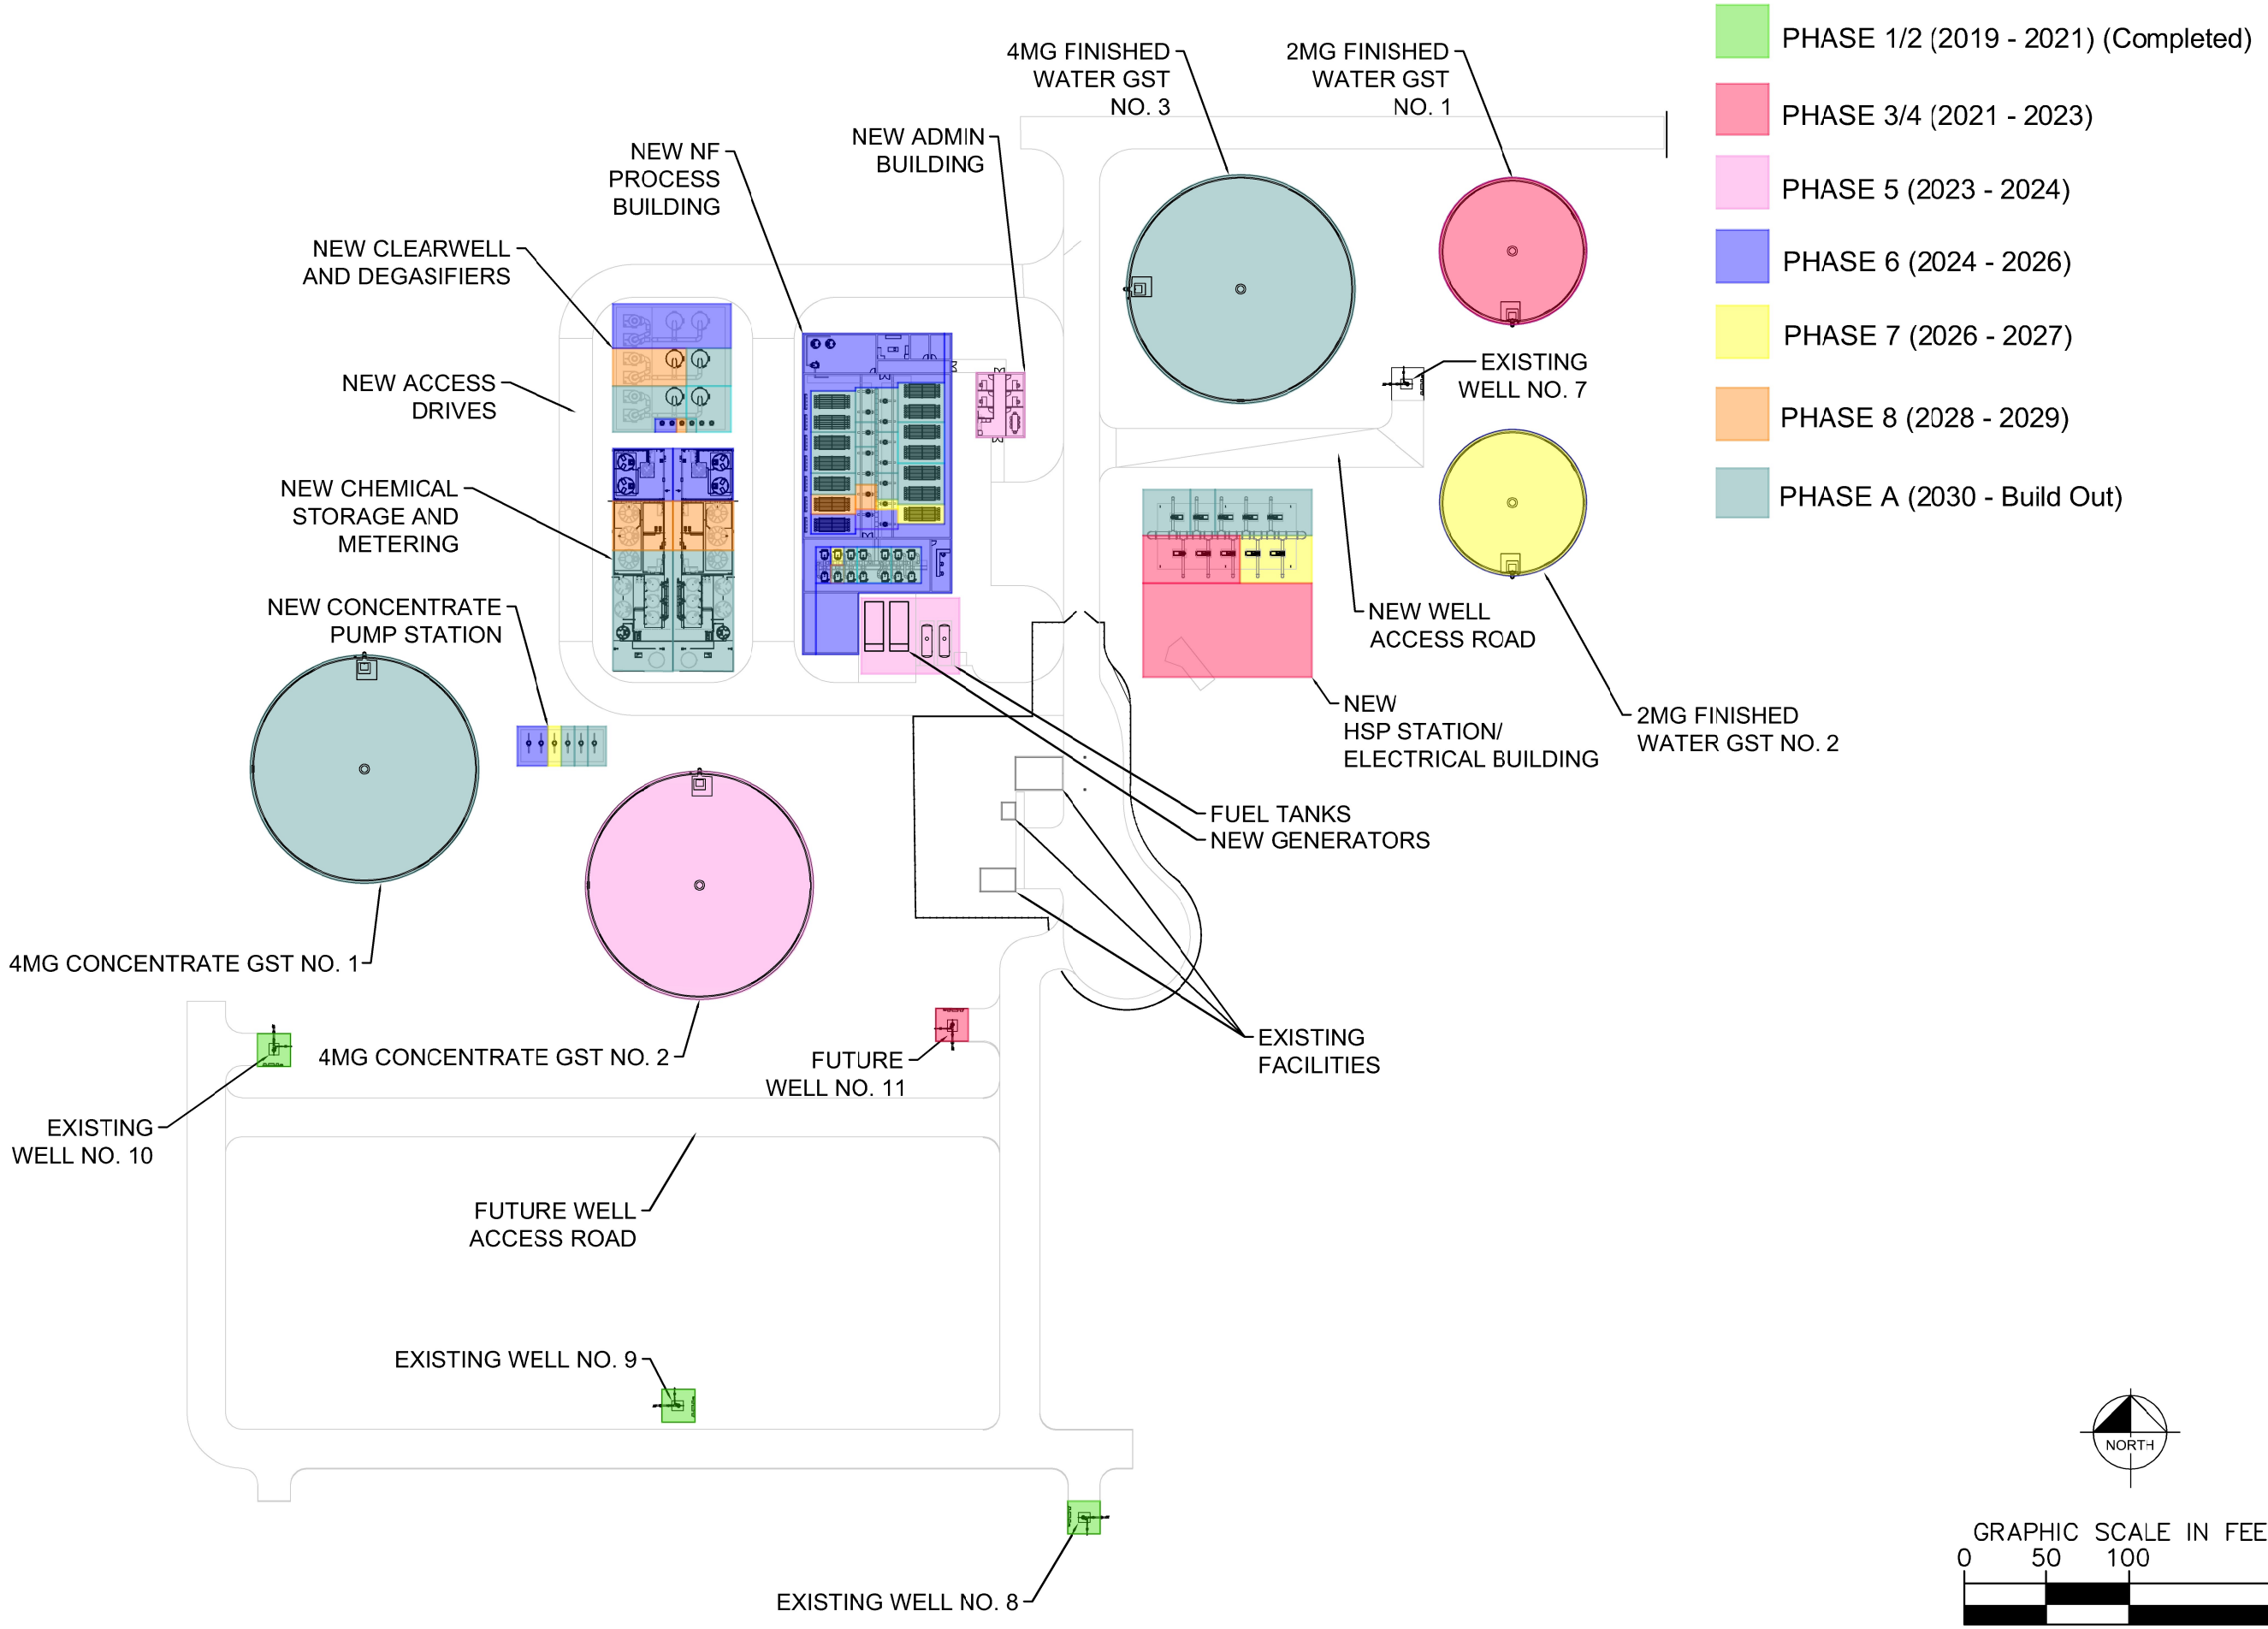


This document, together with the concepts and designs presented herein, as an instrument of service, is intended only for the specific purpose and client for which it was prepared. Reuse of and improper reliance on this document without written authorization and adaptation by Kimley-Horn and Associates, Inc. shall be without liability to Kimley-Horn and Associates, Inc.

K:\OCA_Utilities\Ocala\142371015 - Ocala WTF Feasibility Study\CAD\CAD\Phase exhibit.dwg Layout:Layout1 Jun 17, 2022 DanielAmaris
XREFs Not Loaded

No.	REVISIONS	DATE	BY

Kimley»Horn
© 2022 KIMLEY-HORN AND ASSOCIATES, INC.
101 EAST SILVER SPRINGS BLVD., SUITE 400, OCALA, FL 34470
PHONE: 352-438-3000 REGISTRY NO. 35106
WWW.KIMLEY-HORN.COM

KHA PROJECT	142371034
DATE	6/9/2022
SCALE	AS SHOWN
DESIGNED BY	KHA
DRAWN BY	
CHECKED BY	

CITY OF OCALA

WATER TREATMENT PLANT No. 2 PHASING EXHIBIT