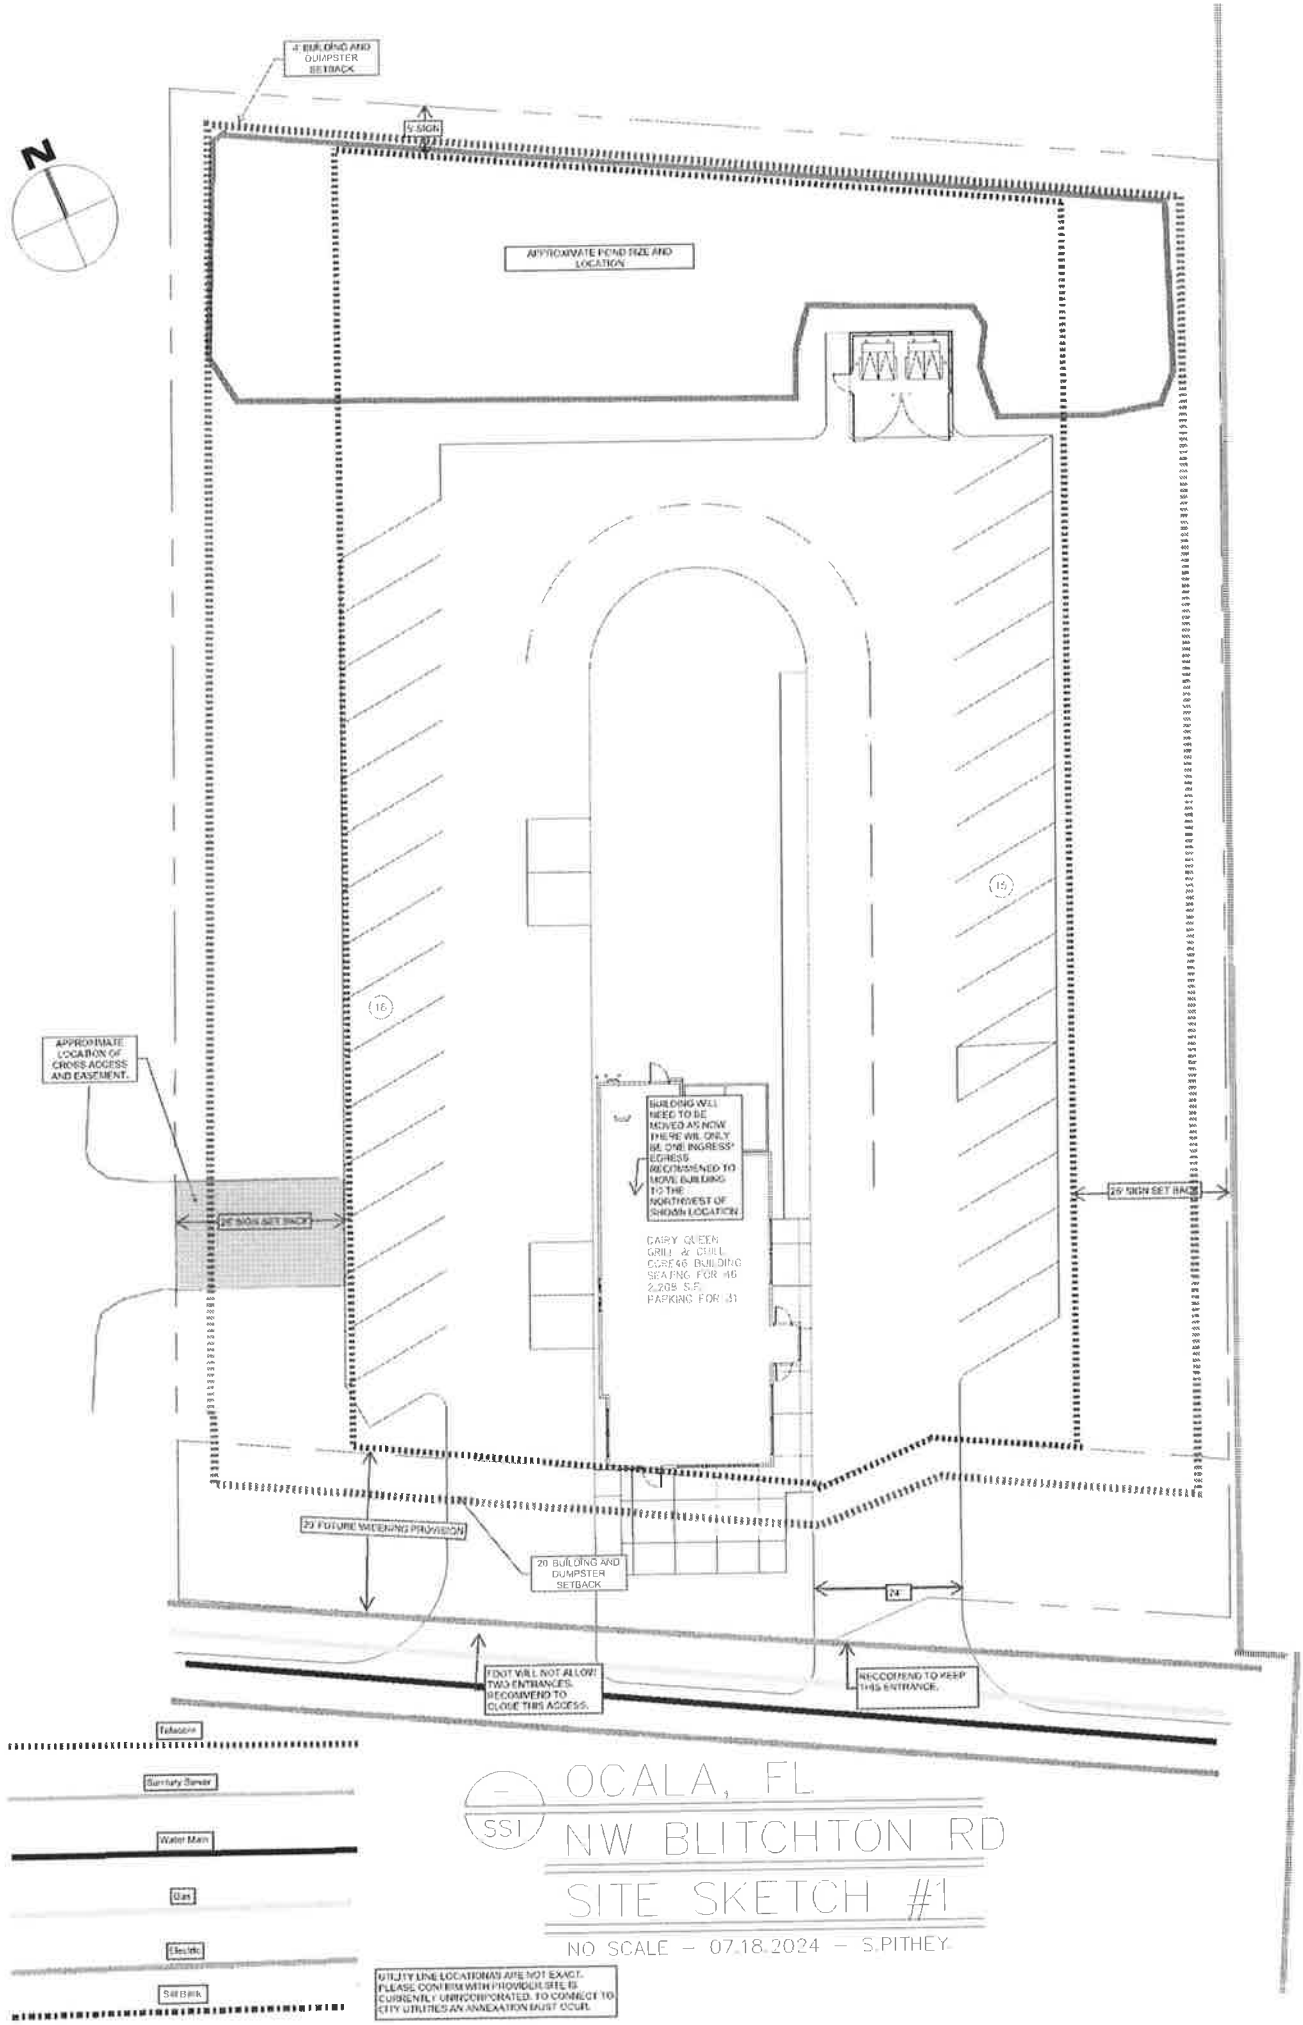

SSI

OCALA, FL
NW BLITCHTON RD
SITE SKETCH #1

NO SCALE – 07.18.2024 – S.PITHEY