



DATE 10/27/21
DRAWN BY MR
CHKD. BY TB
JOUR NO 18-4039

[illegible]

William & Associates
—ENGINEERING, LLC.
CIVIL ENGINEERING • PLANNING • LANDSCAPE ARCHITECTURE • ENVIRONMENTAL
Office: (352) 387-4540 Fax: (352) 387-4545
CERTIFICATE OF AUTHORIZATION #26256
1720 SE 16th Ave. Bldg 100, Ocala, FL 34471

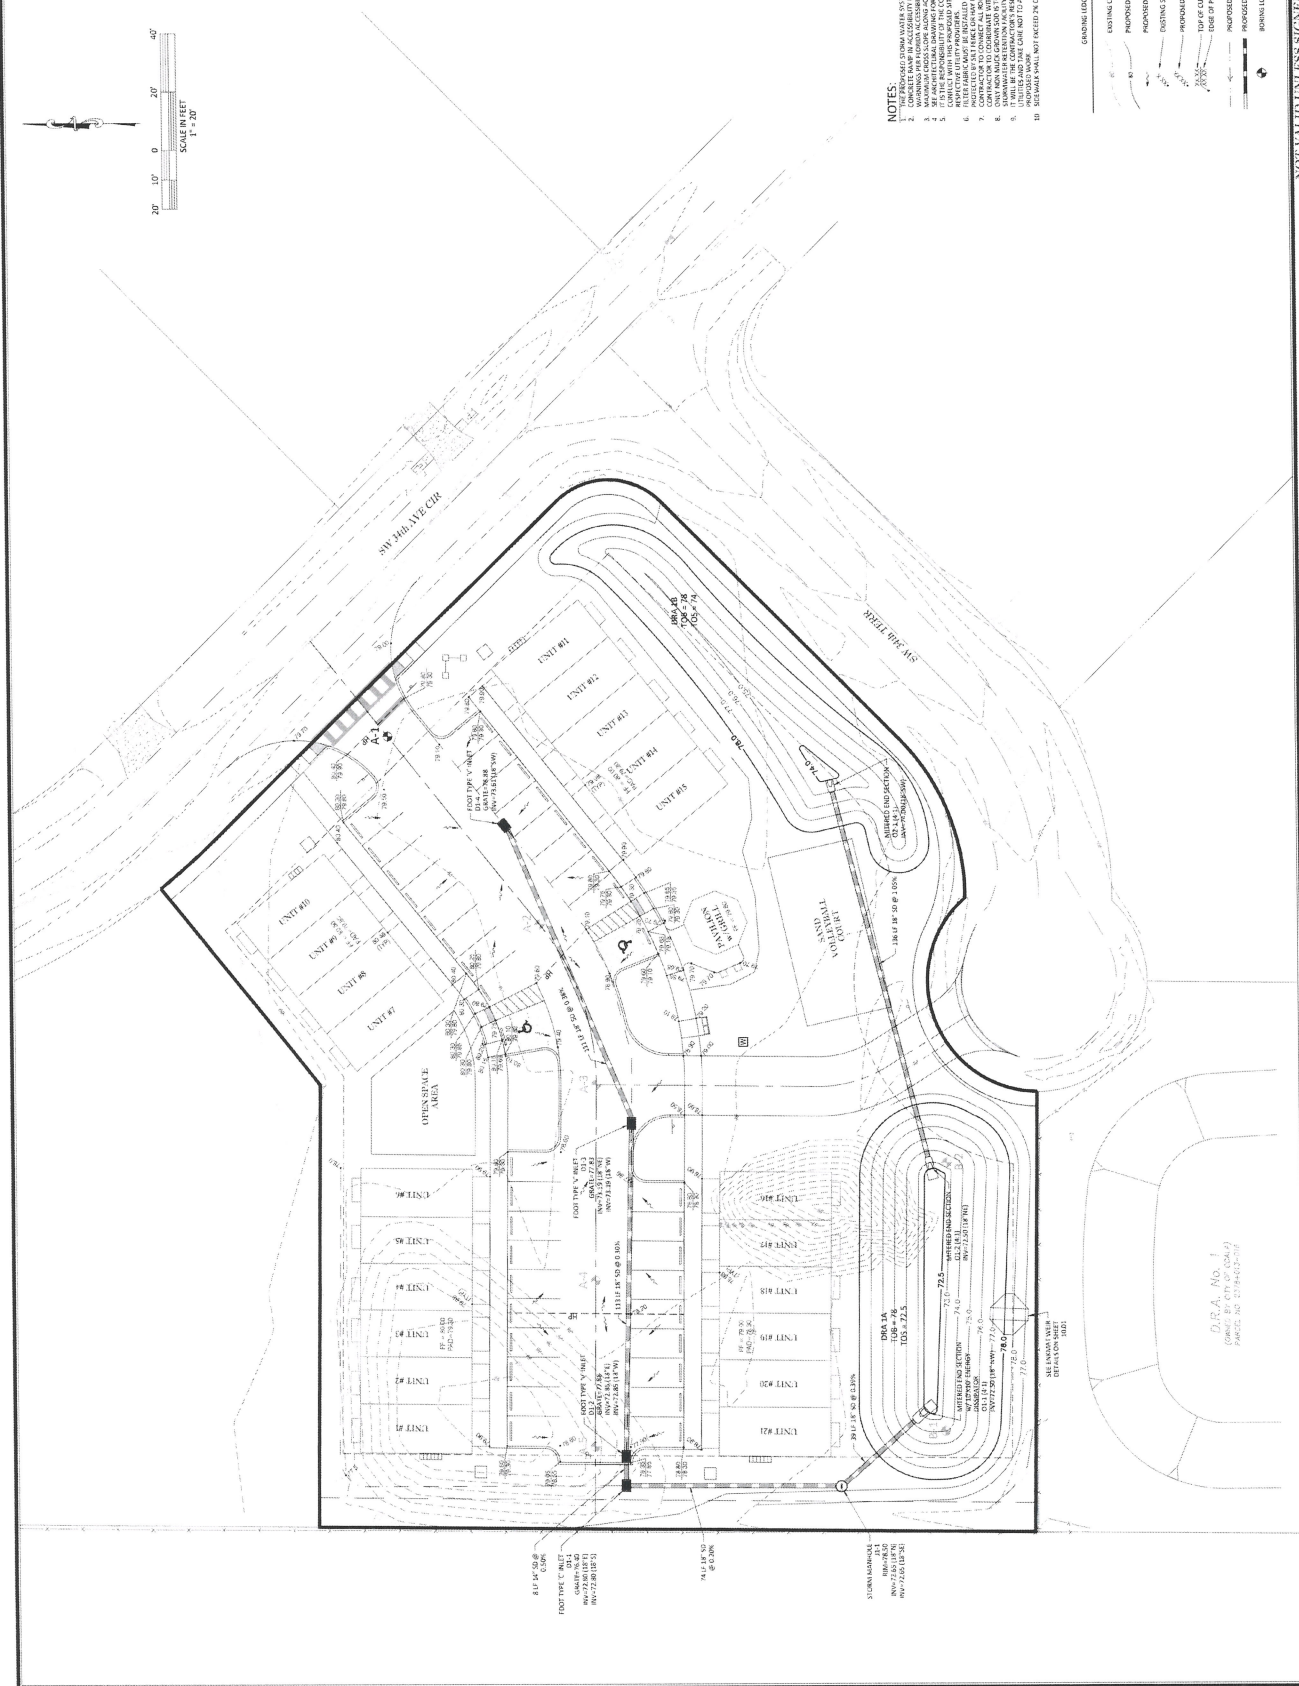

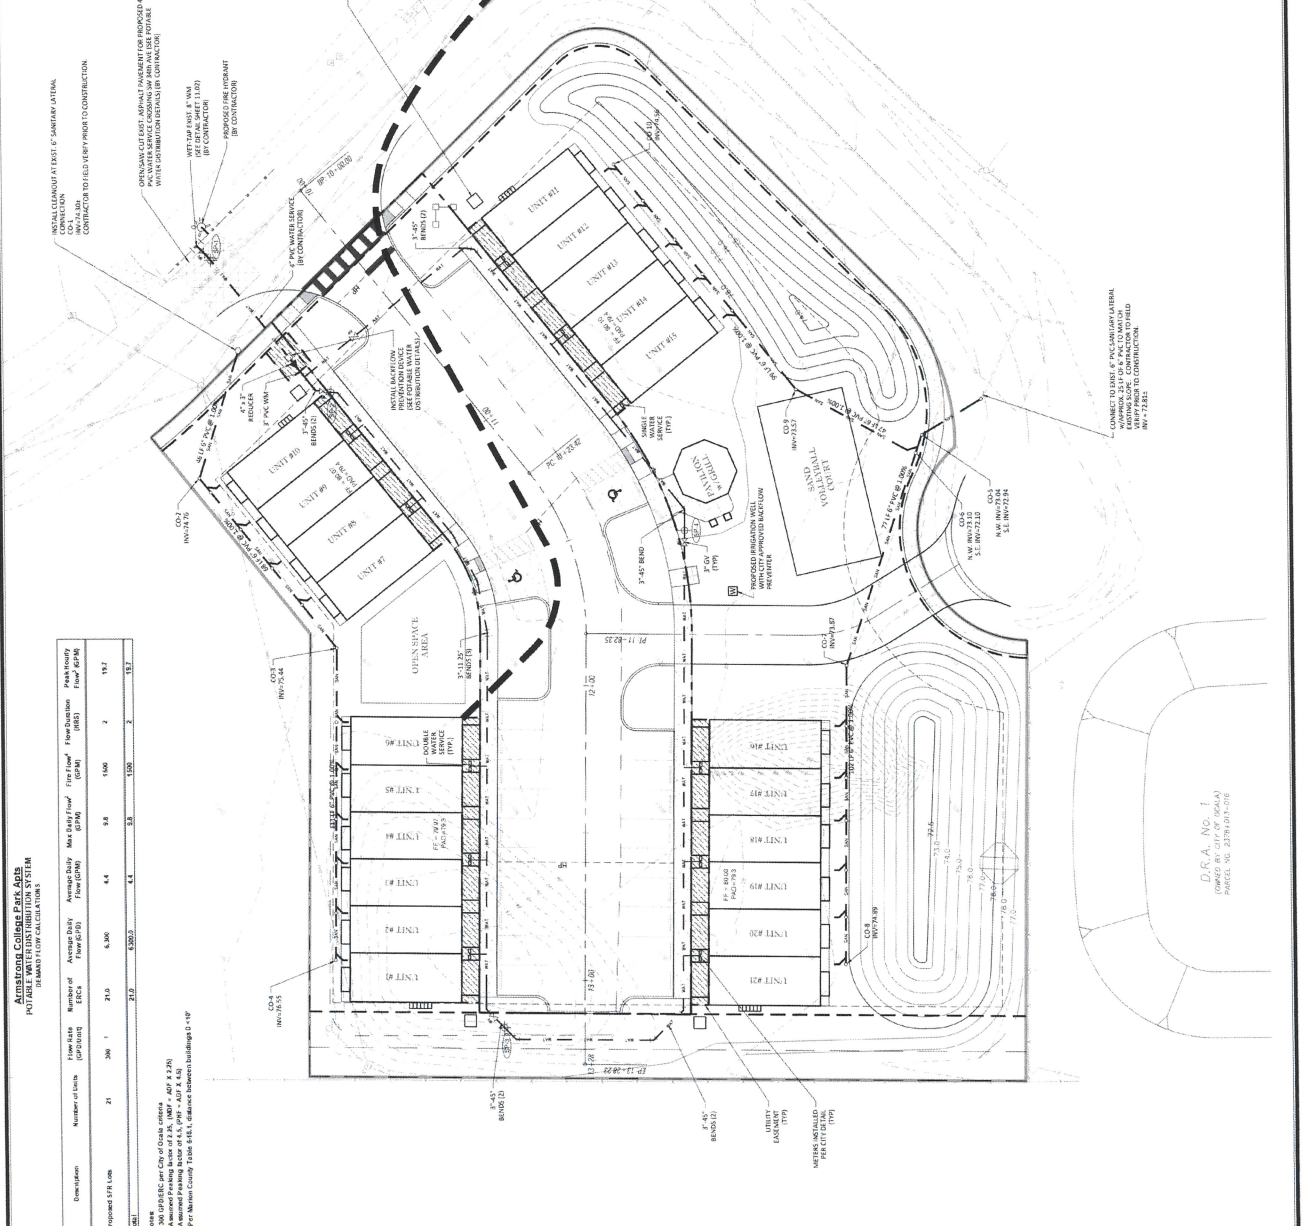

DATE 10/27/21
DRAWN BY MR
CHKD. BY TB
COR NO 18-4079

SHT. 09.01

10/27/2021 2:14:43 PM AutoCAD PDF (General Documentation) plot, 1:1

N.T.S.

[illegible]

N.T.S




N.T.S.

SOO ALL ROOMS AND BOTTOM WITH FLORIDA FRIENDLY NON-MUCK GROWN SOO






.....

 

1. IMPROVE CONCENTRIC CONE DESIGN MAY BE USED AS AN ALTERNATE.
2. APPROVED FLAT SLAB TOP MAY BE USED AS AN ALTERNATE.
- ALTERNATE PRECAST MANHOLE TOPS -
1. APPROVE CONCENTRIC CONE DESIGN MAY BE USED AS AN ALTERNATE.
2. APPROVED FLAT SLAB TOP MAY BE USED AS AN ALTERNATE.

- NOTES:
1. THE FOLLOWING LIST RECOMMENDS A BASIC EROSION AND SEDIMENT CONTROL PROGRAM WHICH IS TO BE IMPLEMENTED TO PREVENT EROSION AND SEDIMENTATION DURING AND AFTER CONSTRUCTION OF THE PROJECT.
 2. ON SITE EROSION CONTROL MEASURES SHALL BE INSTALLED PRIOR TO THE START OF CONSTRUCTION. 
 3. EROSION CONTROL MEASURES SHALL BE INSTALLED PRIOR TO THE START OF CONSTRUCTION. 
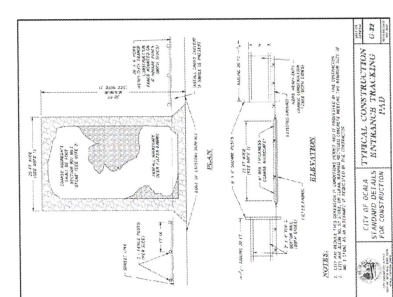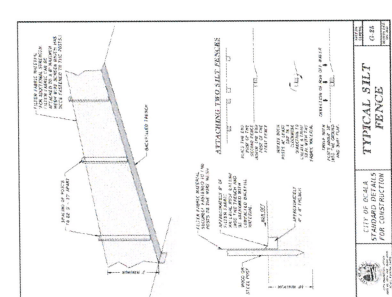 


EROSION CONTROL LEGEND

- PROJECT BOUNDARY
- PROPOSED SILT FENCE

SCALE IN FEET
1" = 20'

SHEET 12.01

NOT VALID UNLESS SIGNED AND SEALED BY A PROFESSIONAL ENGINEER

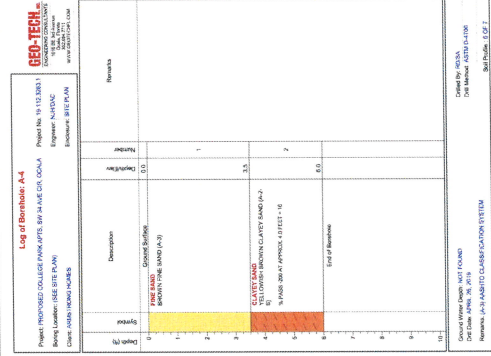

PLANTING SPECIFICATIONS
















































