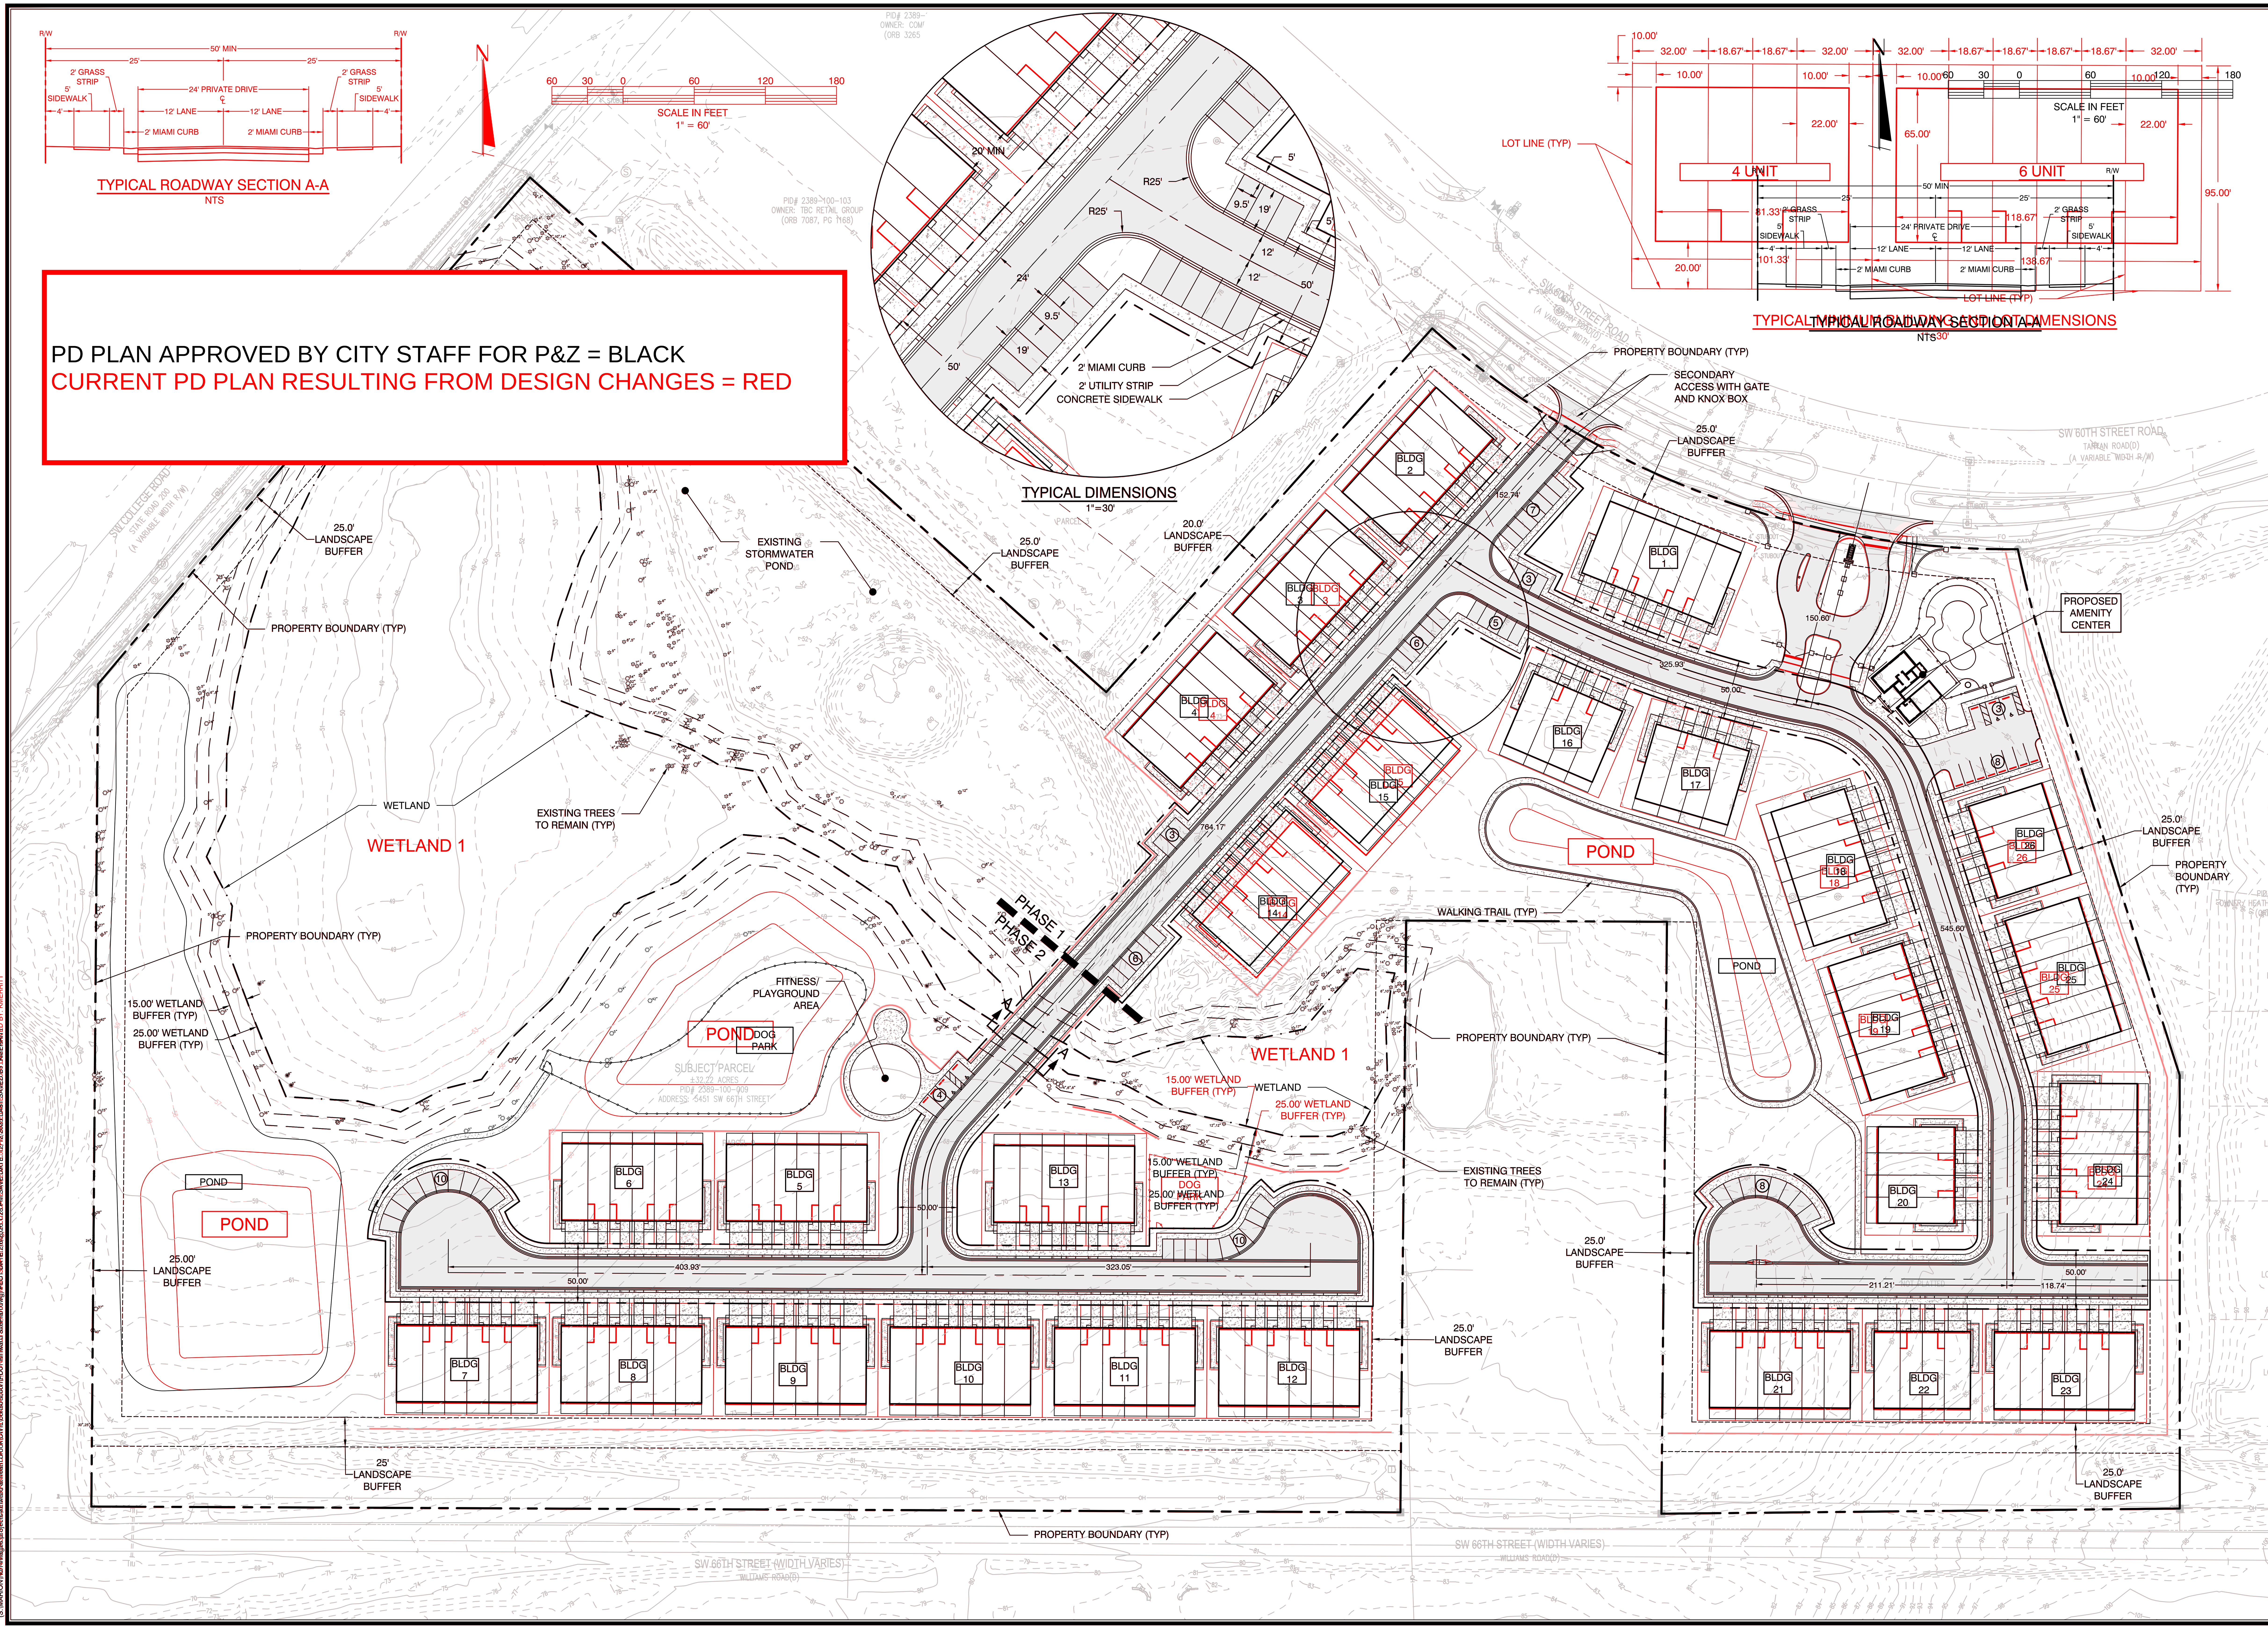

REVISIONS

DATE

BY

CFB | CLYMER FARNER BARLEY

CLYMER FARNER BARLEY, Inc.
7413 ALFORD AVE. MIDDLETON, FL 34762
(352)748-3126

SITE PLAN

KINWARD AT HEATHBROOK
PARCEL 2389-100-009
CITY OF OCALA, FL

SAVE DATE	12/12/2025
DRAWN BY	KFM
CHECKED BY	BJC
PROJECT #	EP2025.02206
FILE NAME	PD01 KINWARD SITEPLAN

SHEET NUMBER PD01