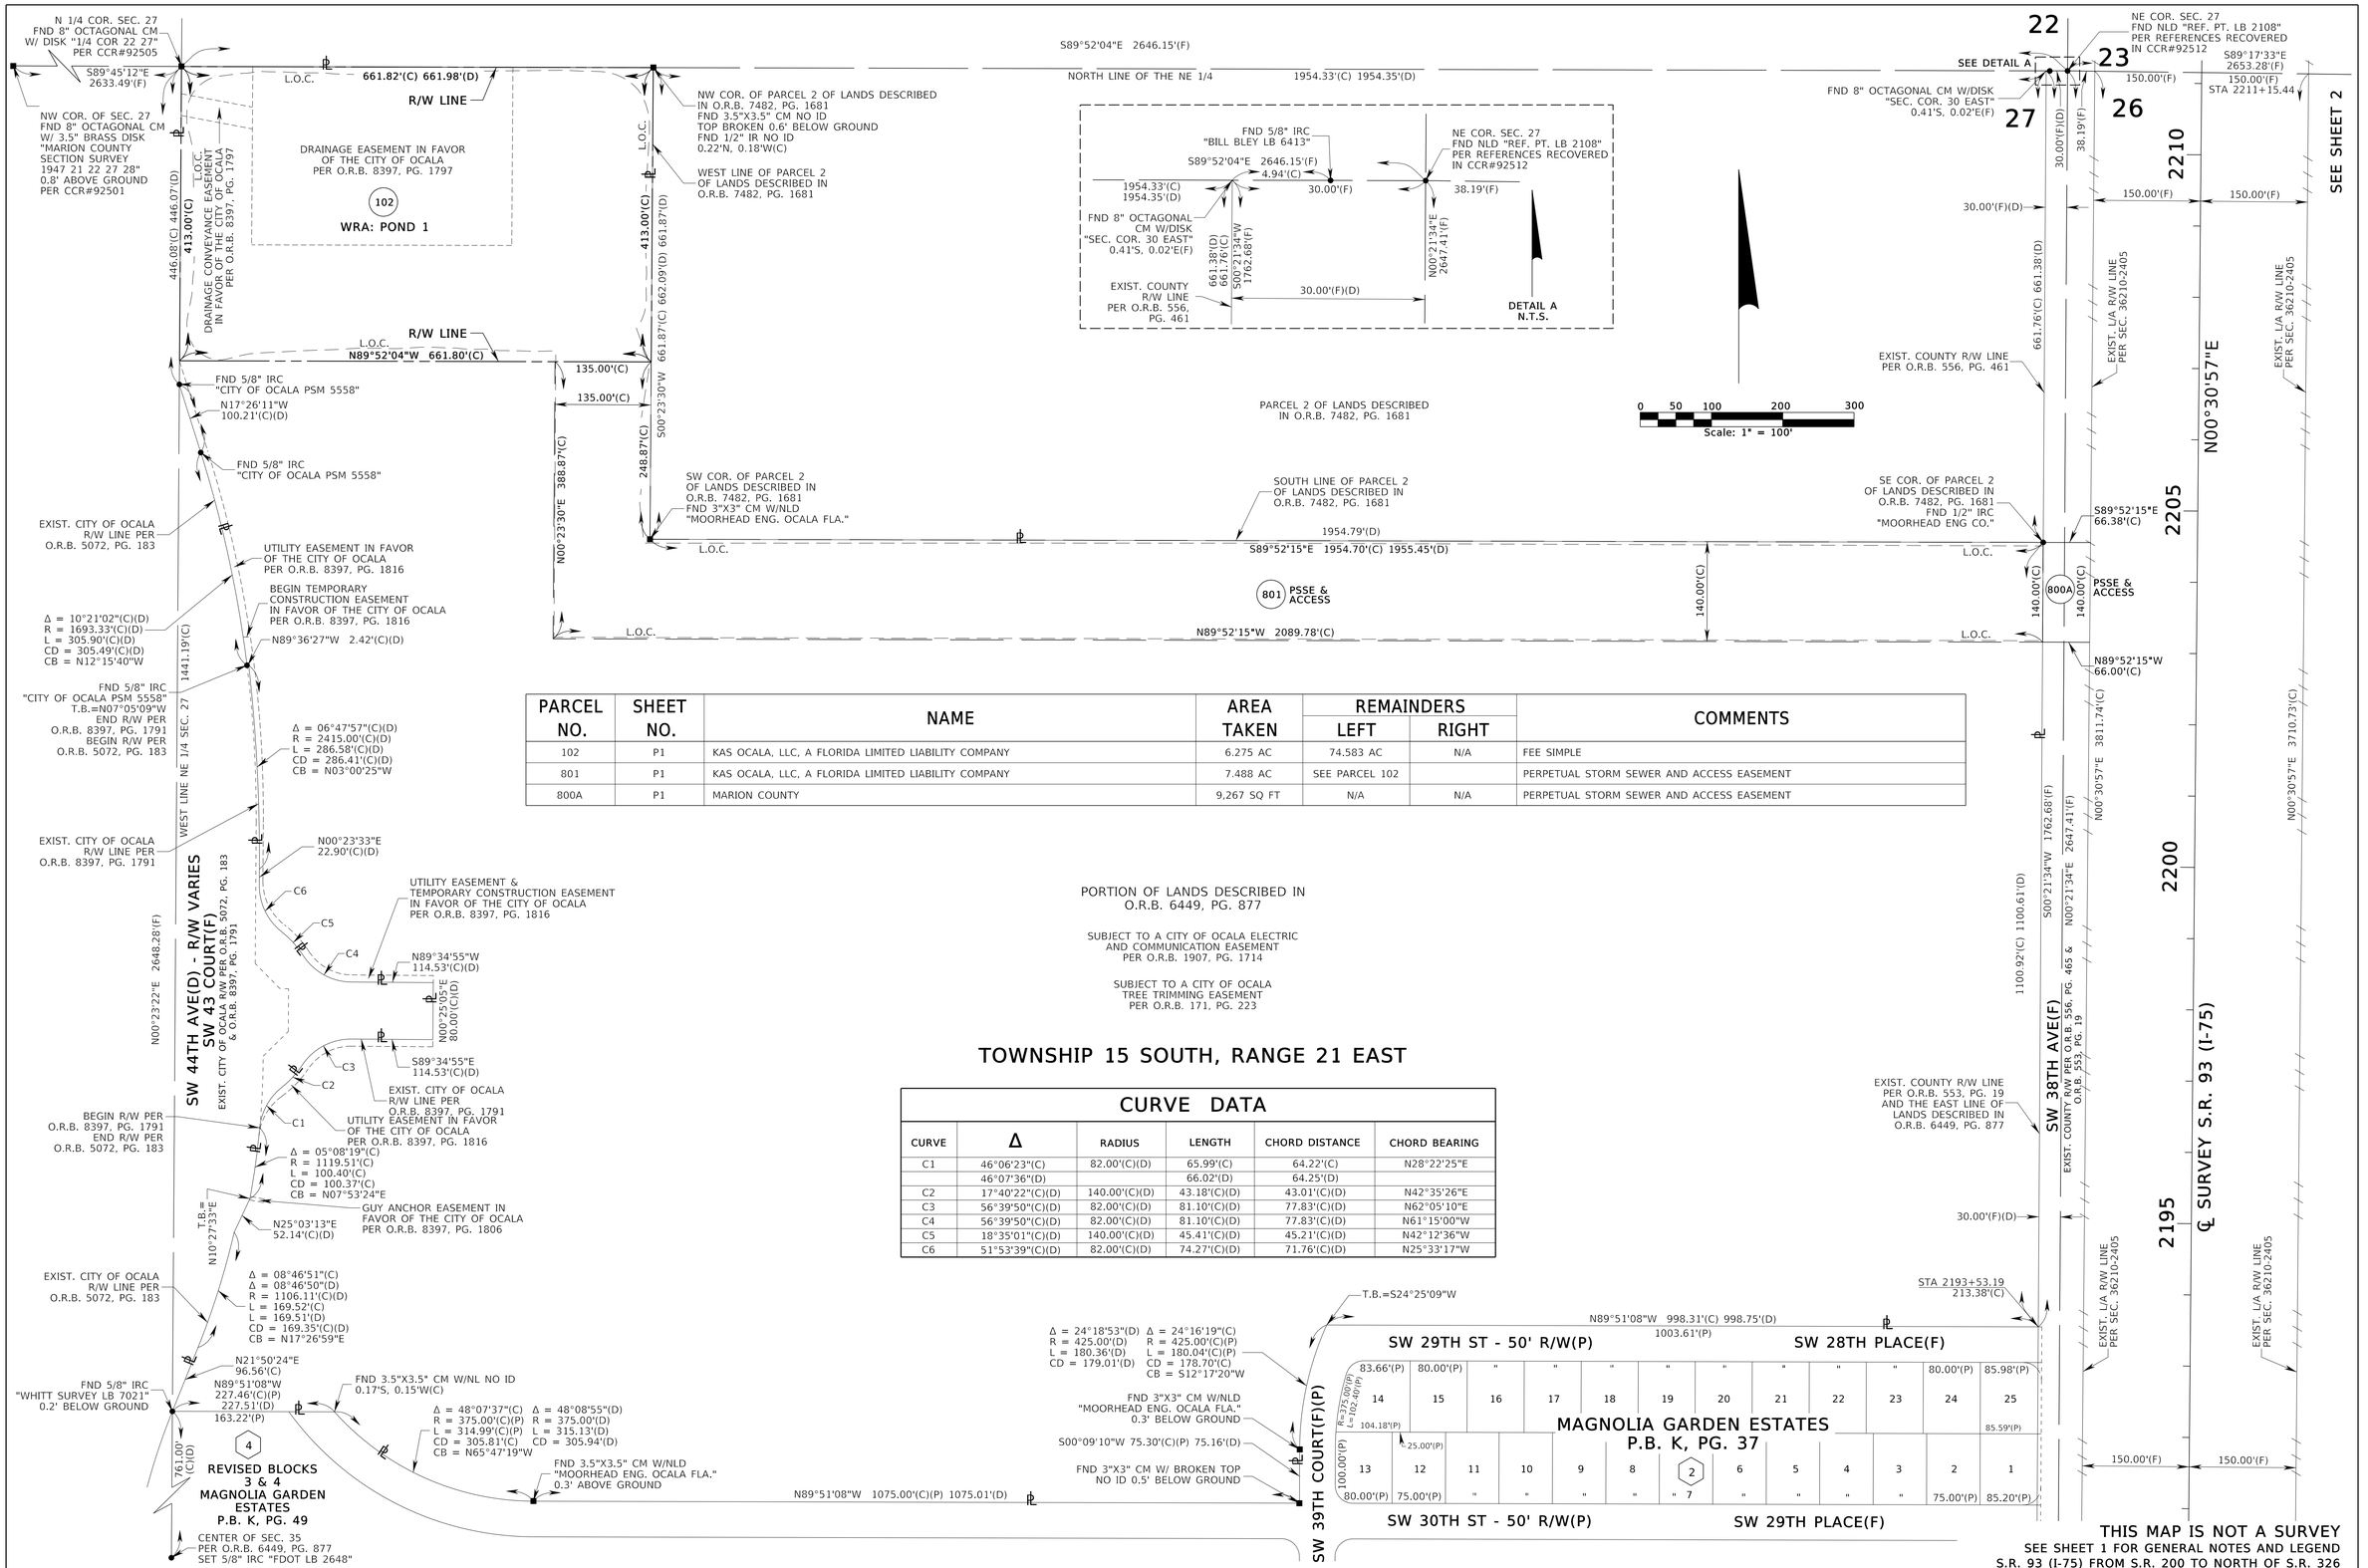

PARCEL NO.	SHEET NO.	NAME	AREA TAKEN	REMAINDERS		COMMENTS
				LEFT	RIGHT	
102	P1	KAS OCALA, LLC, A FLORIDA LIMITED LIABILITY COMPANY	6.275 AC	74.583 AC	N/A	FEE SIMPLE
801	P1	KAS OCALA, LLC, A FLORIDA LIMITED LIABILITY COMPANY	7.488 AC	SEE PARCEL 102		PERPETUAL STORM SEWER AND ACCESS EASEMENT
800A	P1	MARION COUNTY	9,267 SQ FT	N/A	N/A	PERPETUAL STORM SEWER AND ACCESS EASEMENT

CURVE DATA

CURVE	Δ	RADIUS	LENGTH	CHORD DISTANCE	CHORD BEARING
C1	46°06'23"(C)	82.00'(C)(D)	65.99'(C)	64.22'(C)	N28°22'25"E
	46°07'36"(D)		66.02'(D)	64.25'(D)	
C2	17°40'22"(C)(D)	140.00'(C)(D)	43.18'(C)(D)	43.01'(C)(D)	N42°35'26"E
C3	56°39'50"(C)(D)	82.00'(C)(D)	81.10'(C)(D)	77.83'(C)(D)	N62°05'10"E
C4	56°39'50"(C)(D)	82.00'(C)(D)	81.10'(C)(D)	77.83'(C)(D)	N61°15'00"W
C5	18°35'01"(C)(D)	140.00'(C)(D)	45.41'(C)(D)	45.21'(C)(D)	N42°12'36"W
C6	51°53'39"(C)(D)	82.00'(C)(D)	74.27'(C)(D)	71.76'(C)(D)	N25°33'17"W

THIS MAP IS NOT A SURVEY

SEE SHEET 1 FOR GENERAL NOTES AND LEGEND

S.R. 93 (I-75) FROM S.R. 200 TO NORTH OF S.R. 326

RIGHT OF WAY MAP

FLORIDA DEPARTMENT OF TRANSPORTATION
SURVEYING AND MAPPING

APPROVED BY DATE
FOR DISTRICT SECRETARY

REVISION	BY	DATE	REVISION	BY	DATE

	BY	DATE
PRELIM	B.J.P.	08/22/2024
FINAL		
CHECKED	B.J.P.	10/01/2024

FED. PROJ. SECTION 36210

STATE ROAD NO. 93 (I-75) MARION COUNTY

MAPS PREPARED BY: DRMP, INC. 941 LAKE BALDWIN LANE ORLANDO, FL. 32814

DATA SOURCE: SEE GENERAL NOTES SHEET 1

SCALE: 1" = 100'

F.P. NO. 443624-1 & 452074-1 SHEET P1