




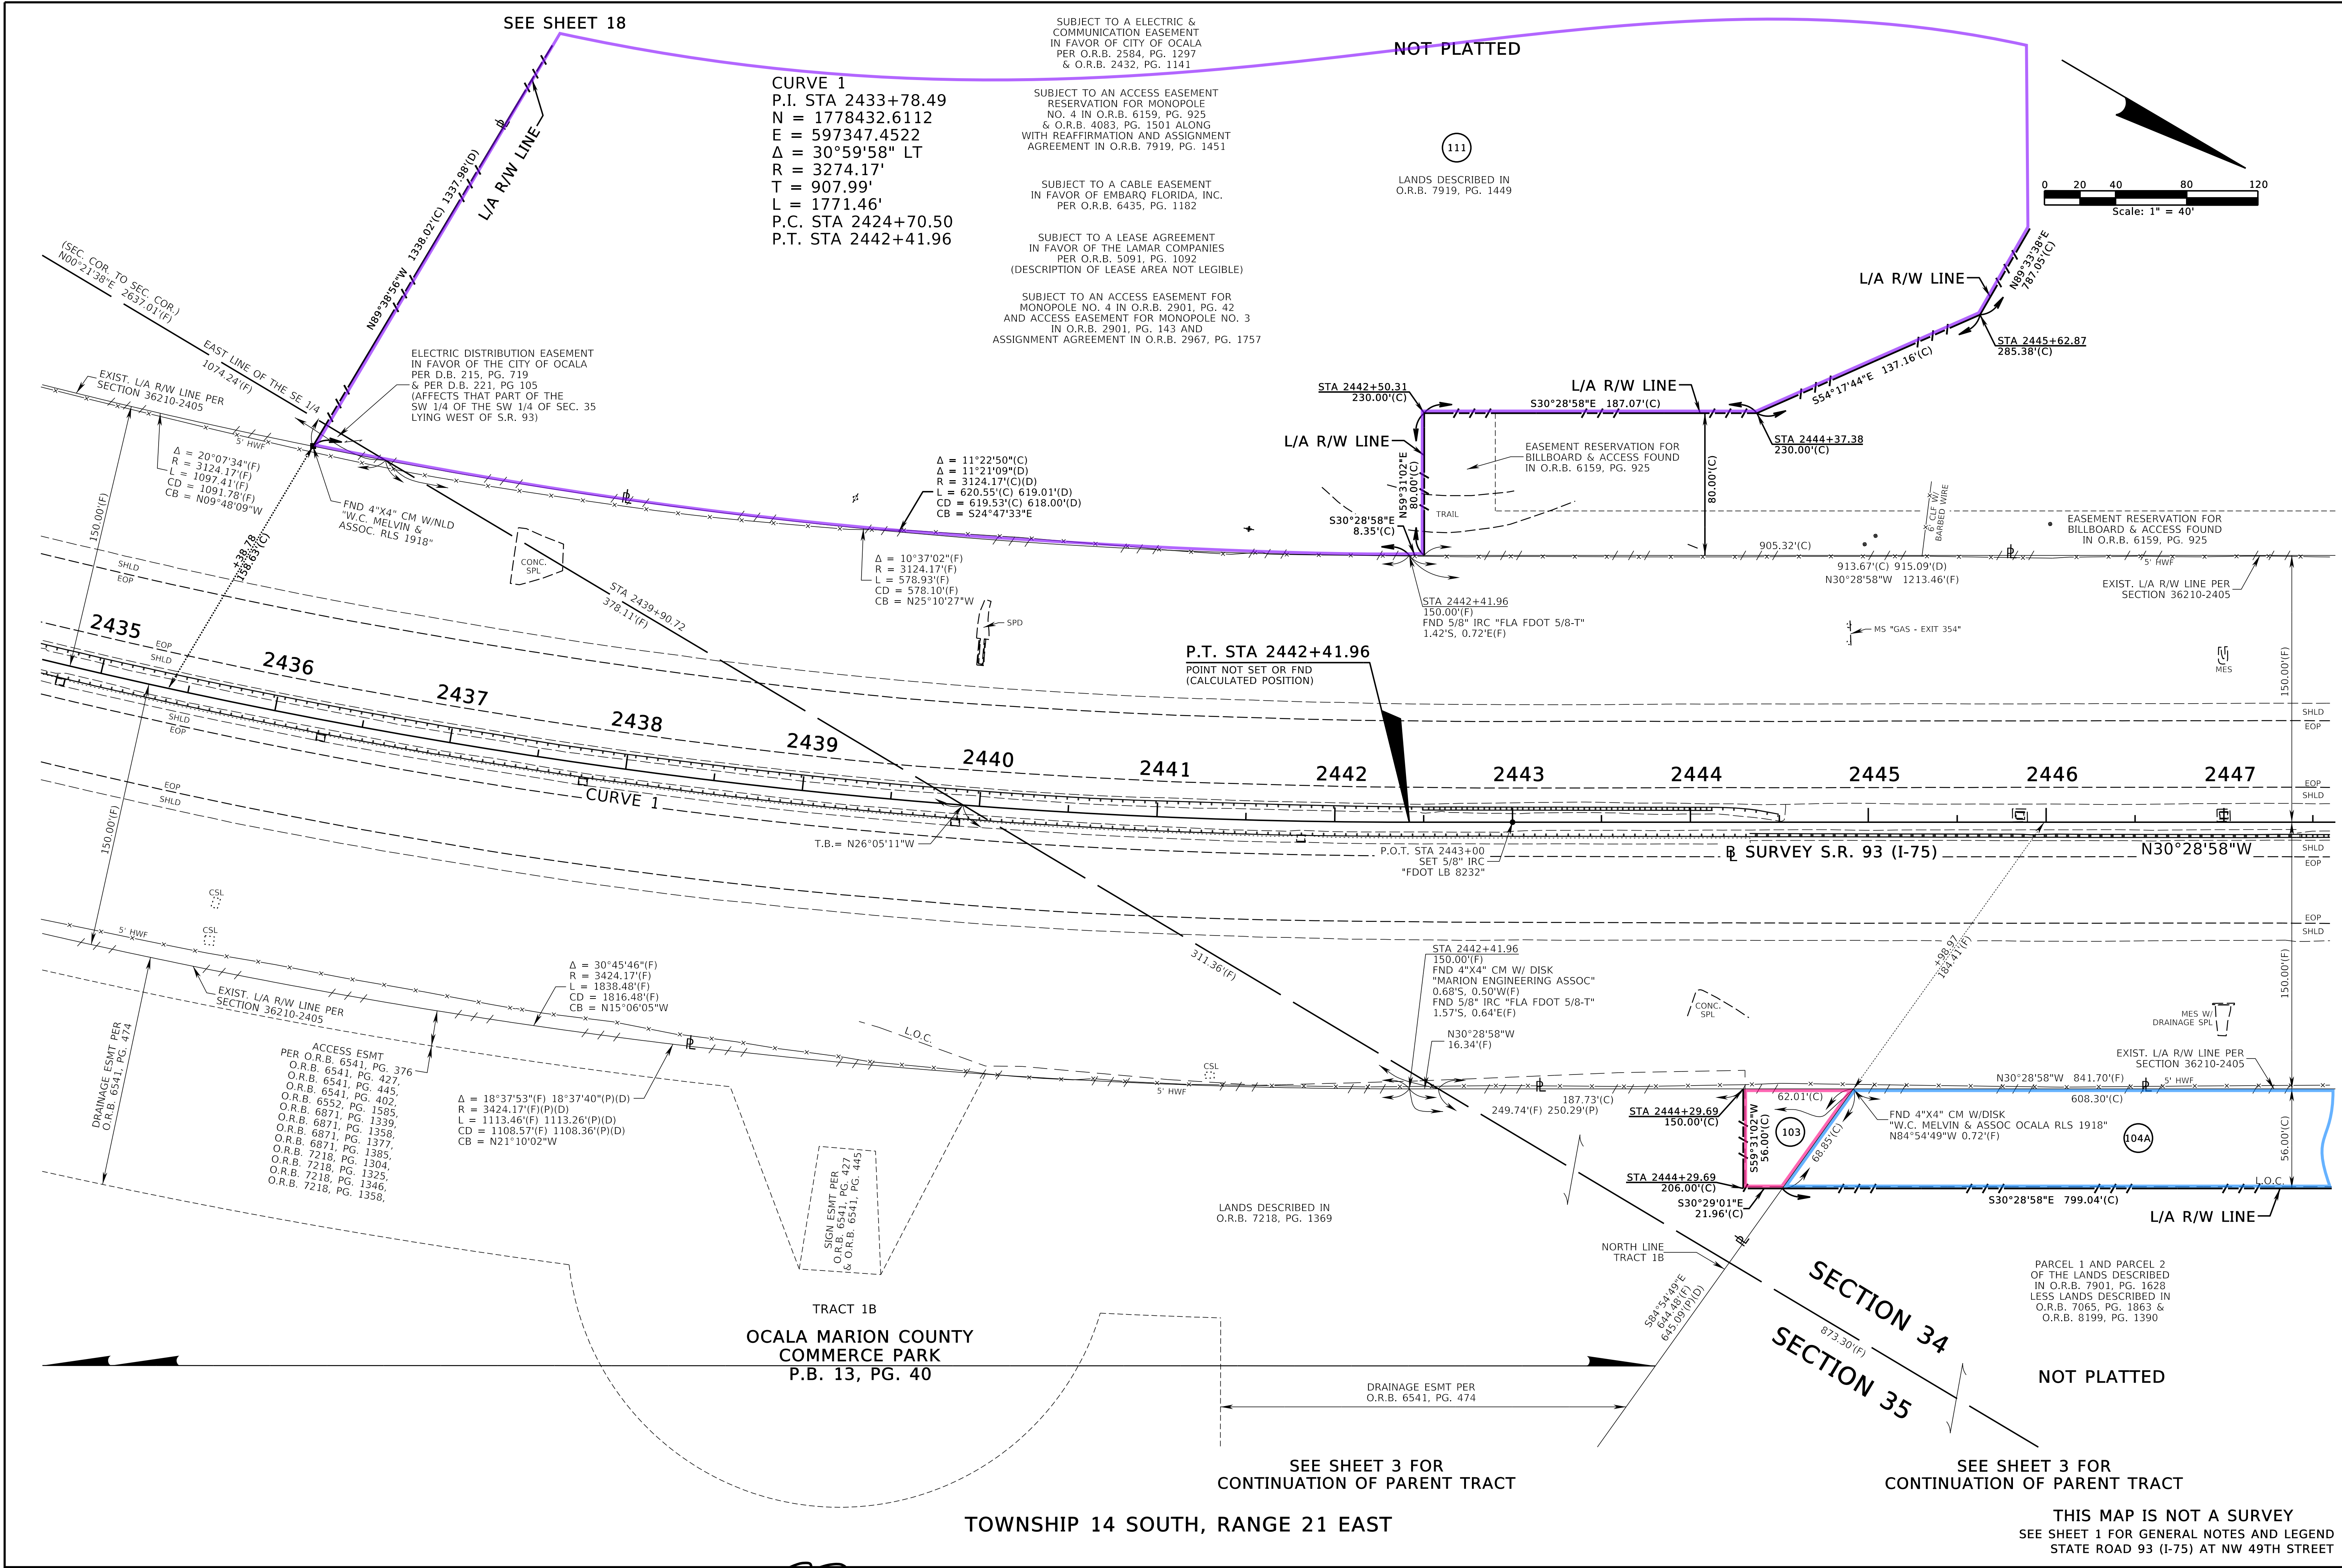


RIGHT OF WAY MAP	FLORIDA DEPARTMENT OF TRANSPORTATION SURVEYING AND MAPPING	APPROVED BY  FOR DISTRICT SECRETARY	DATE 07/10/2024	REVISION	BY	DATE	PRELIM M. VOOR 10/11/2022	FED. PROJ. D523-045-B	SECTION 36210	MAPS PREPARED BY: DRMP, INC. 941 LAKE BALDWIN LANE ORLANDO, FL. 32814	DATA SOURCE: SEE GENERAL NOTES
RIGHT OF WAY MAP	FLORIDA DEPARTMENT OF TRANSPORTATION SURVEYING AND MAPPING	APPROVED BY  FOR DISTRICT SECRETARY	DATE 07/10/2024	REVISION	BY	DATE	FINAL B. PAULK 07/02/2024	STATE ROAD NO. 93	MARION COUNTY	F.P. NO. 435209-1	SCALE: 1"=40'

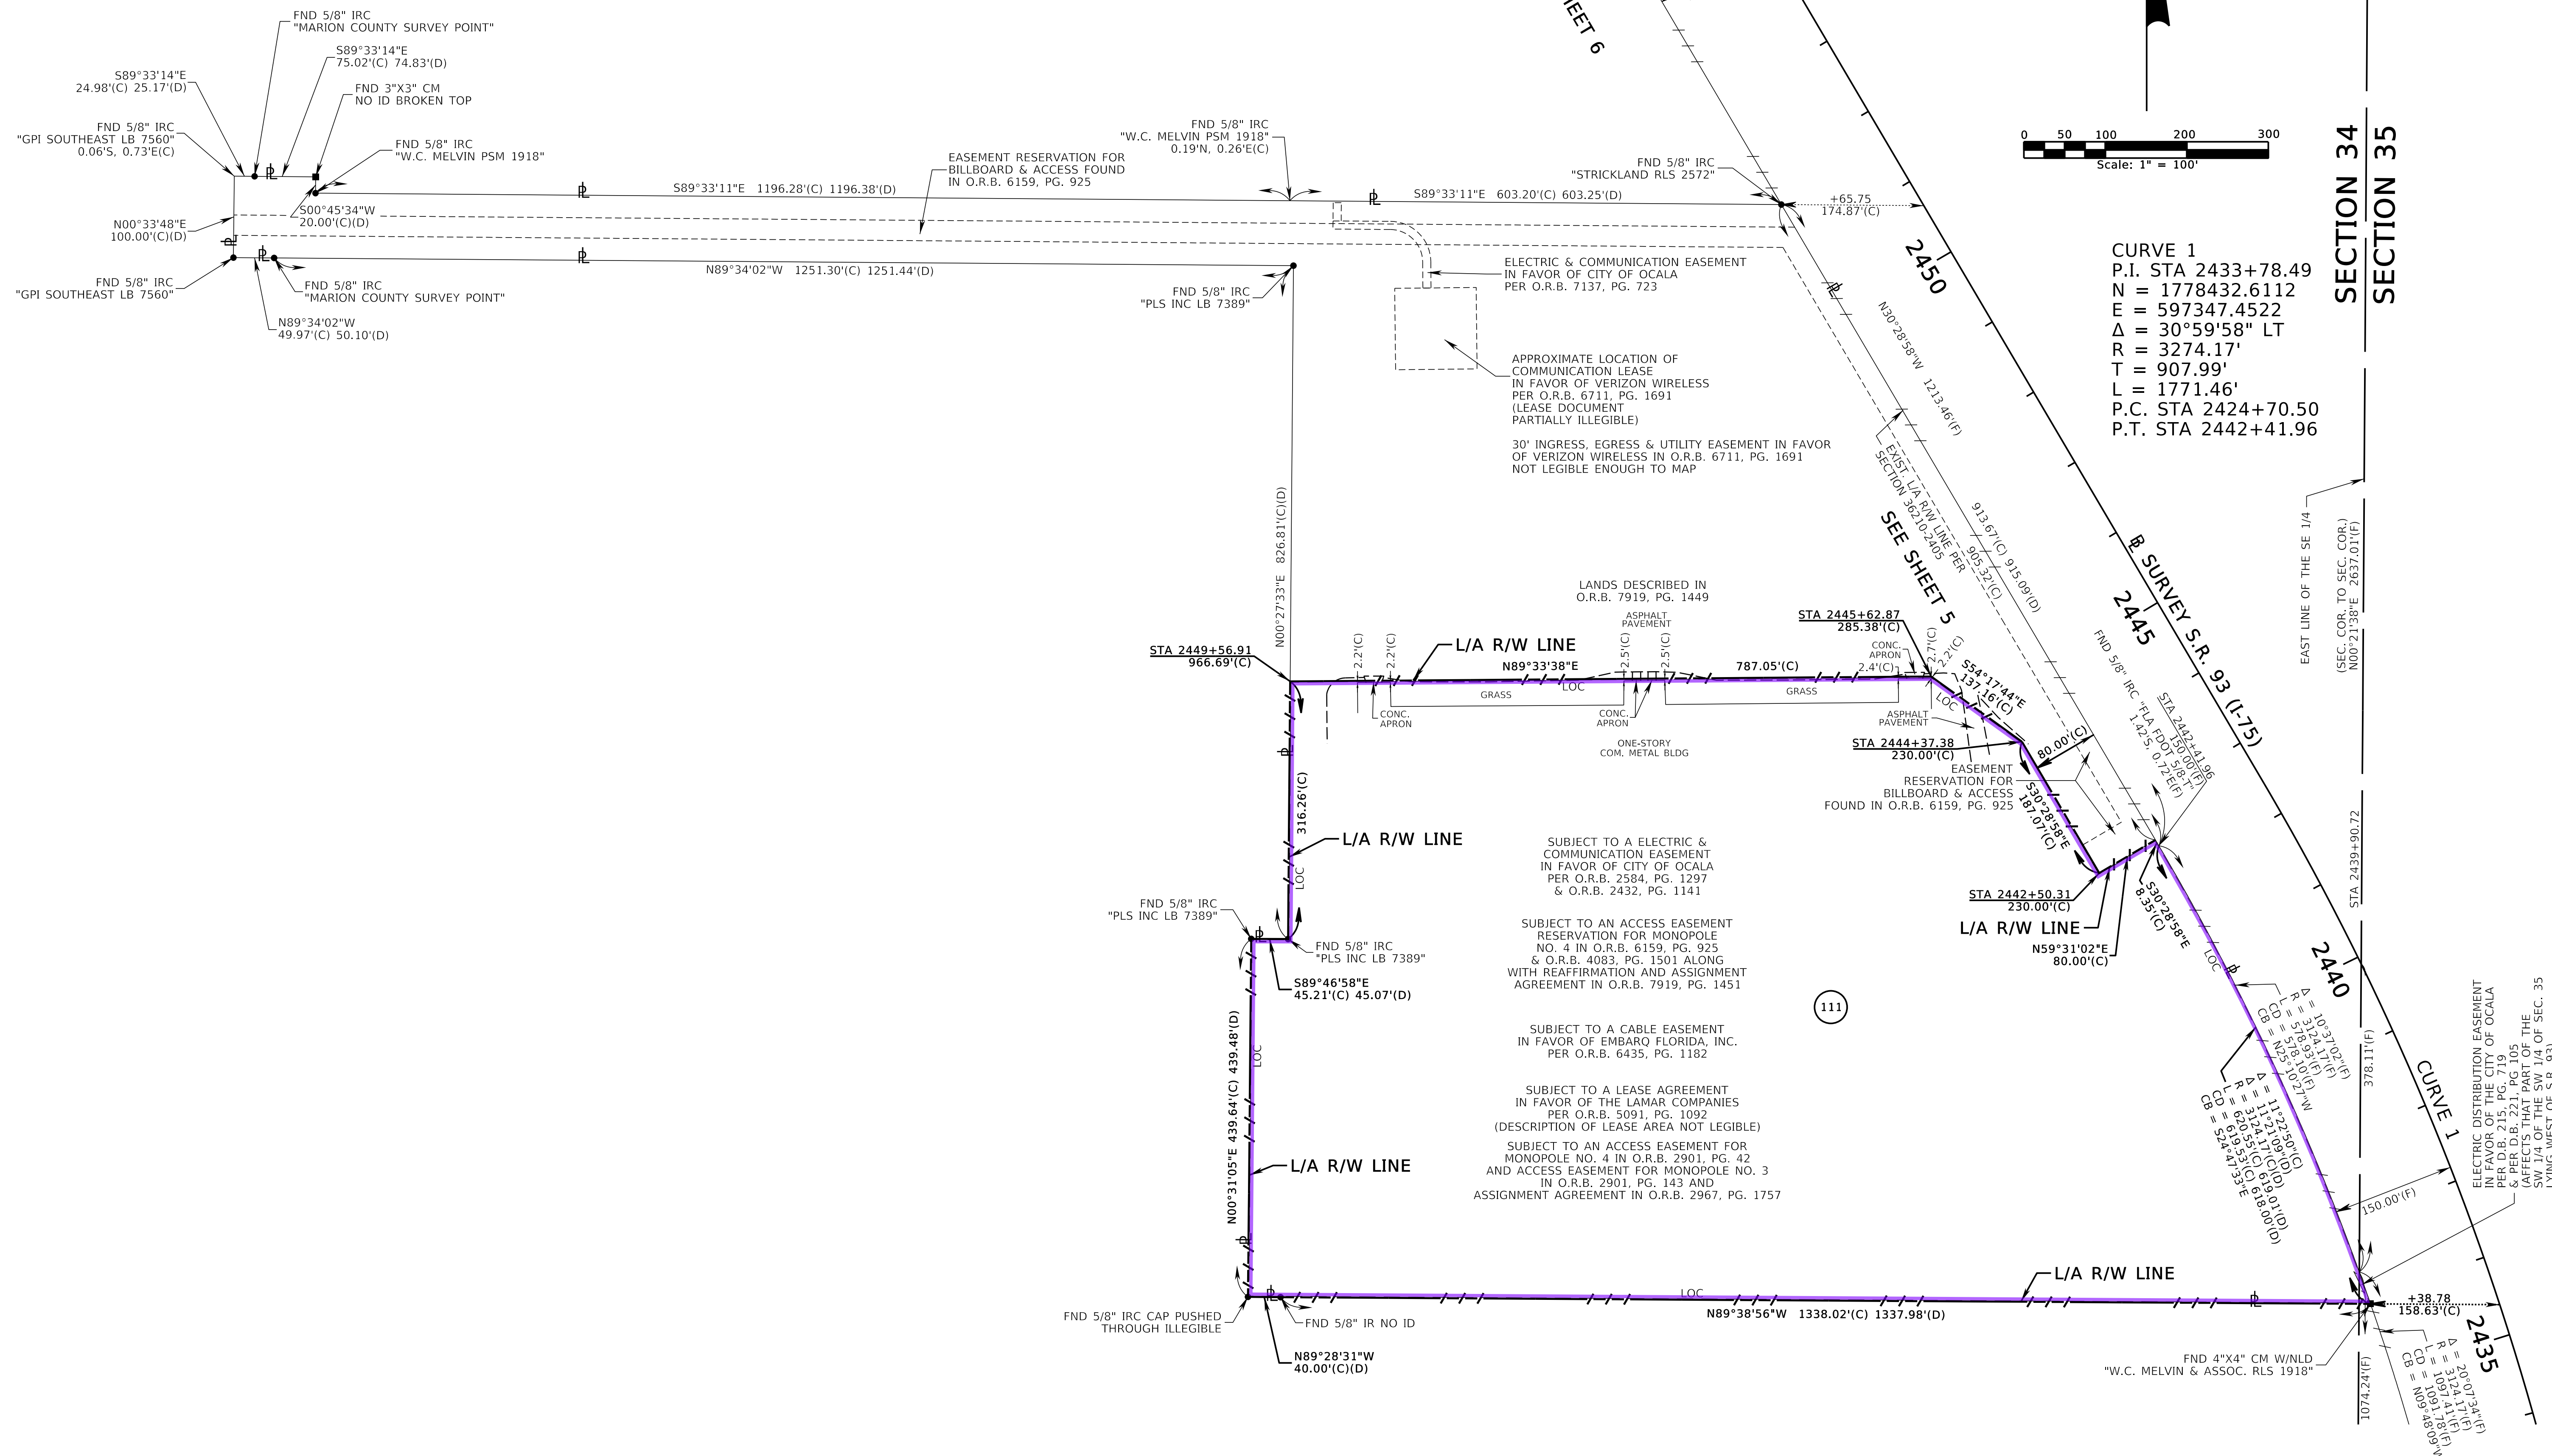

TOWNSHIP 14 SOUTH, RANGE 21 EAST

THIS MAP IS NOT A SURVEY
SEE SHEET 1 FOR GENERAL NOTES AND LEGEND
STATE ROAD 93 (I-75) AT NW 49TH STREET

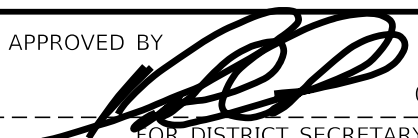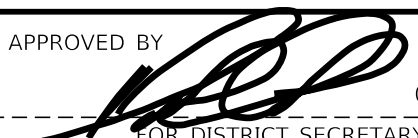RIGHT OF WAY MAP	FLORIDA DEPARTMENT OF TRANSPORTATION SURVEYING AND MAPPING	APPROVED BY  FOR DISTRICT SECRETARY	DATE 07/10/2024	REVISION	BY	DATE	PRELIM	M. VOOR	10/11/2022	FED. PROJ. D523-045-B	SECTION 36210	MAPS PREPARED BY: DRMP, INC. 941 LAKE BALDWIN LANE ORLANDO, FL. 32814	DATA SOURCE: SEE GENERAL NOTES SCALE: 1" = 100'
RIGHT OF WAY MAP	FLORIDA DEPARTMENT OF TRANSPORTATION SURVEYING AND MAPPING	APPROVED BY  FOR DISTRICT SECRETARY	DATE 07/10/2024	REVISION	BY	DATE	FINAL	B. PAULK	07/02/2024	STATE ROAD NO. 93	MARION COUNTY	F.P. NO. 435209-1	SHEET 18 OF 21

12/12/2024